
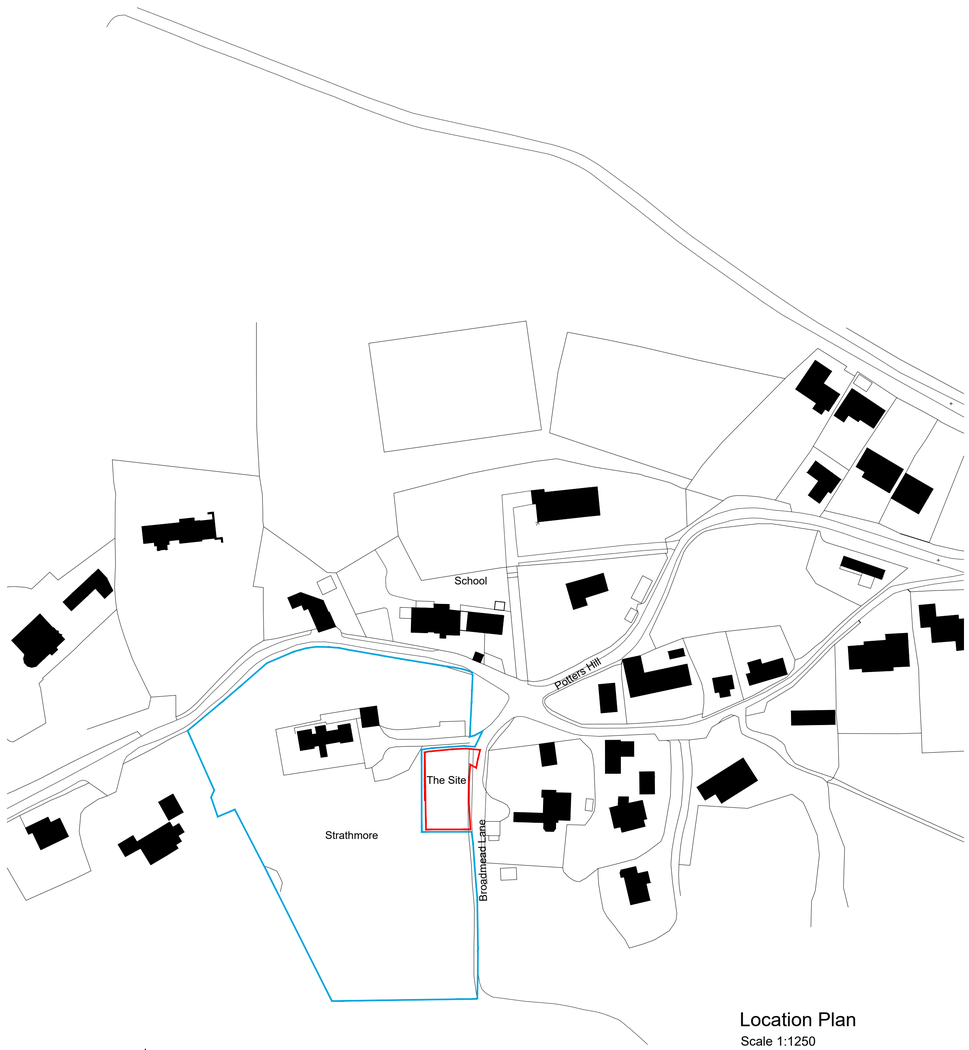


Location Plan
Scale 1:1250

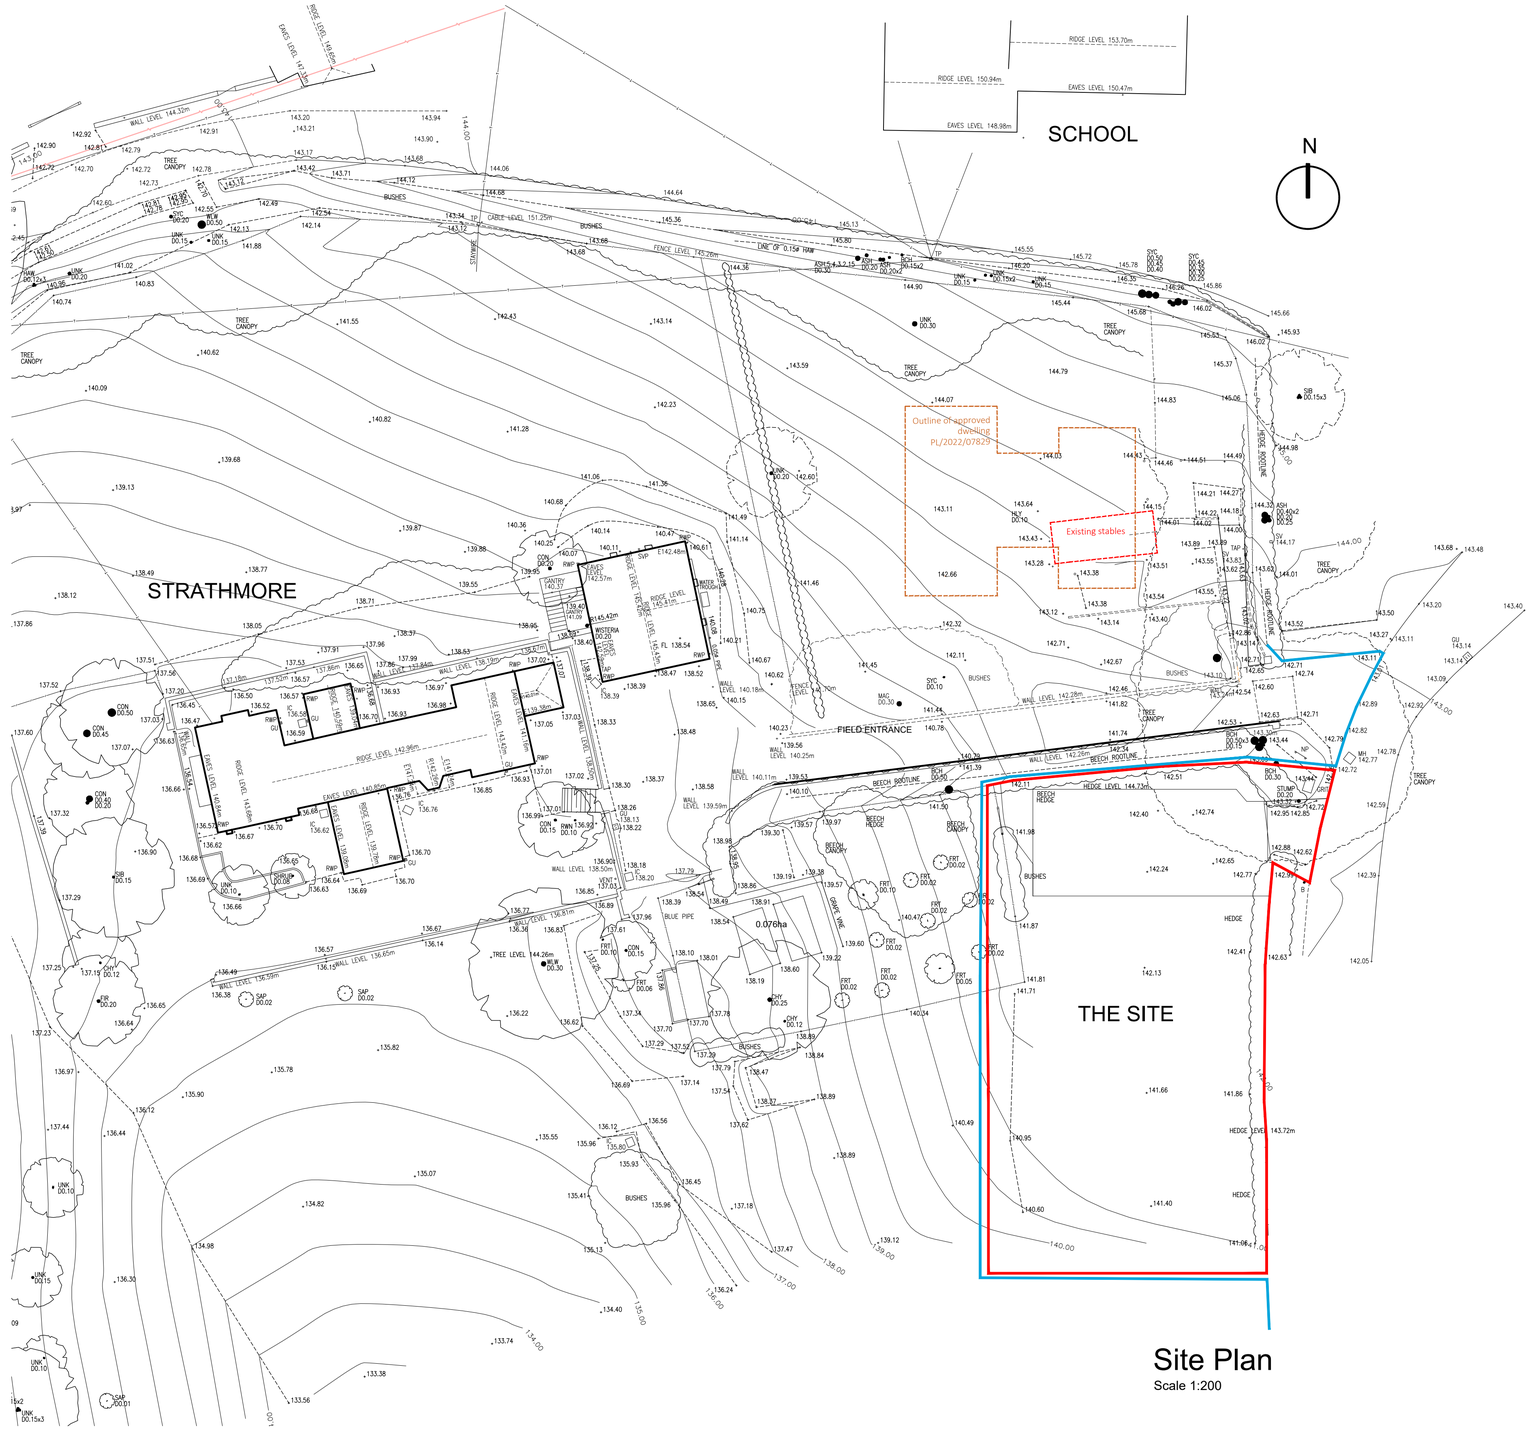

Site Plan
Scale 1:200

Scale 1:200 — 0.0 5.0 10.0 15.0 20.0 25.0 30.0 35.0 40.0

RIBA Chartered Practice

PLANNING

This drawing must not be reproduced in whole or in part without the express written consent of the relevant issuing Baxter Green Architects. ©

Note:
Dimensions should not be scaled from this drawing. All dimensions should be checked on site. This drawing is to be read in conjunction with all other drawings, specifications or schedule of works.

	Date.	Rev.
Design reduced omitting machinery store	07.2023	A

Baxter Green Architects
No 1, The Old Dairy Buildings,
Fonthill Bishop, Salisbury, SP3 5SH
01747 440444 | studio@baxtergreen.co.uk
www.baxtergreen.co.uk

Project: STRATHMORE
CROCKERTON

Drawing Title: STABLES
EXISTING SITE PLAN
LOCATION PLAN

Date 04.2023	Drawn by FG
Scale 1:200 at A1	Checked by JN
	Issuing office 1
Project No. 10373	Drawing No. P - 02
	A