Notes:


© Klas Hyllén Architecture Limited

- This Drawing is Copyright
- Do not scale from this drawing. Only original drawings should be relied upon.
- Work only from figured dimensions & check all dimensions on site prior to starting works
- To be read in conjunction with Specification and all consultants' drawings and specifications
- Any discrepancy must be reported immediately to the Architect and before proceeding with affected parts of the works
- This drawing has been produced for the client and for the project as named below. It is not for use by any other person, it should only be used for the purposes as stated in the status bar, and should only be used for its intended purposes.
- No drawing should be used for construction unless clearly labeled as such

SAFETY, HEALTH & ENVIRONMENTAL INFORMATION:

Refer to Klas Hyllén Architecture Limited project specific H&S Statement and Risk Assessment. All sub-contractors to provide Method Statements and agree all works in advance with Main Contractor.

It is assumed that all works associated with this drawing will be carried out by competent operatives working, where appropriate, to an approved method.

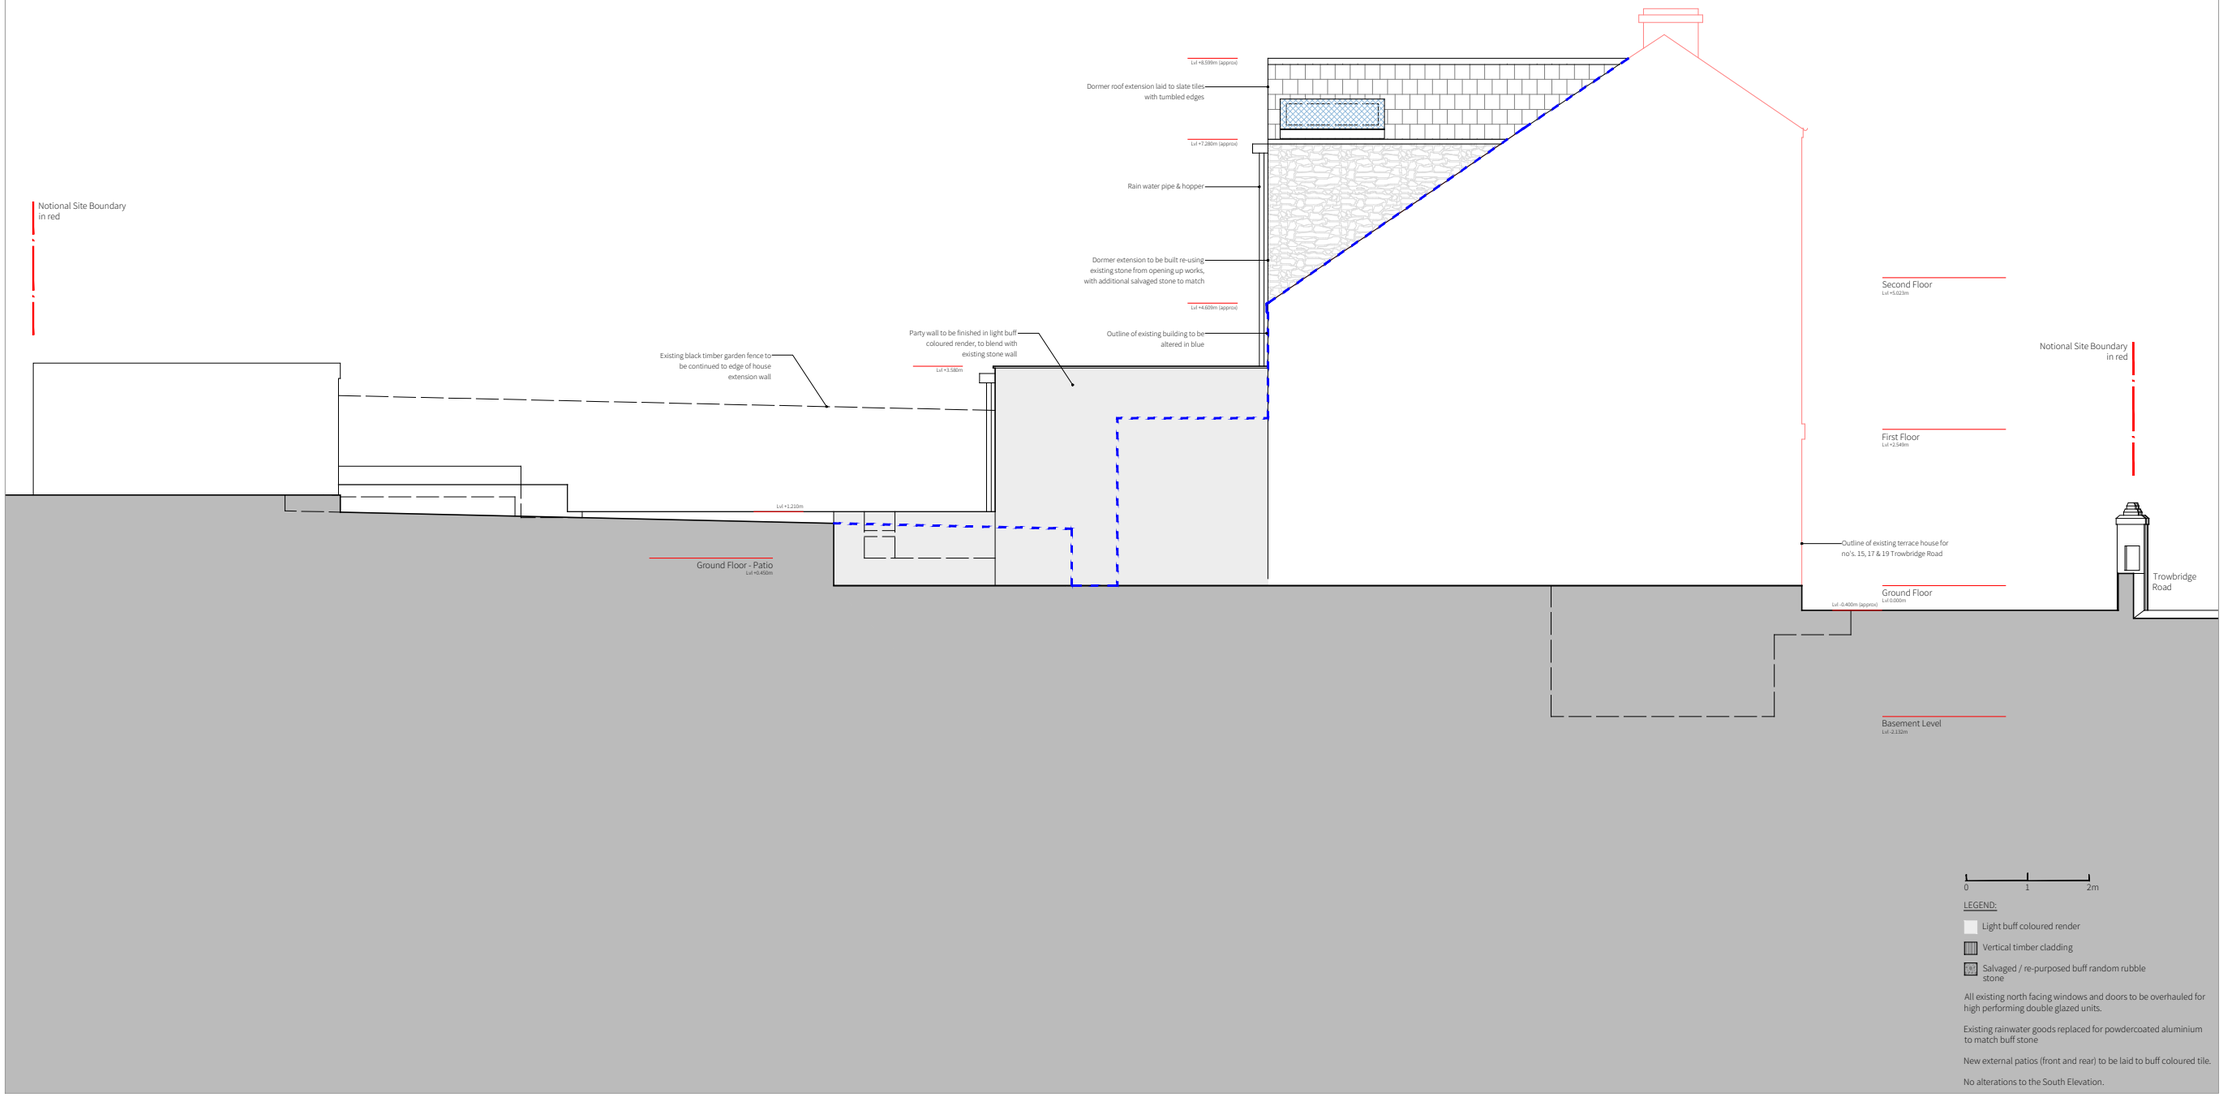

KLAS HYLLÉN ARCHITECTURE
REGISTERED IN ENGLAND & WALES - COMPANY NO: 9549229

www.klashyllen.com

Studio Bacchus
24 Silver Street
Bradford on Avon
BA15 1JZ

hello@klashyllen.com
+44 (0)1225 571 460

RIBA Chartered Practice

project	Alteration & Extension to 17 Trowbridge Road, Bradford on Avon
client	Mr James & Mrs Katie Ward
drawing title	Proposed West Elevation
status	PLANNING

Date	Drawn by	Checked by
12.07.2023	JC	KH
Job	**Drawing number**	**Revision**
093	AL-04-06	-
Scale @ A3	**North**	
1:100		
Client sign-off Signature	**Date Initial**	