

0 1m 2m 3m 4m 5m 6m 7m 8m 9m 10m

Scale 1 : 50

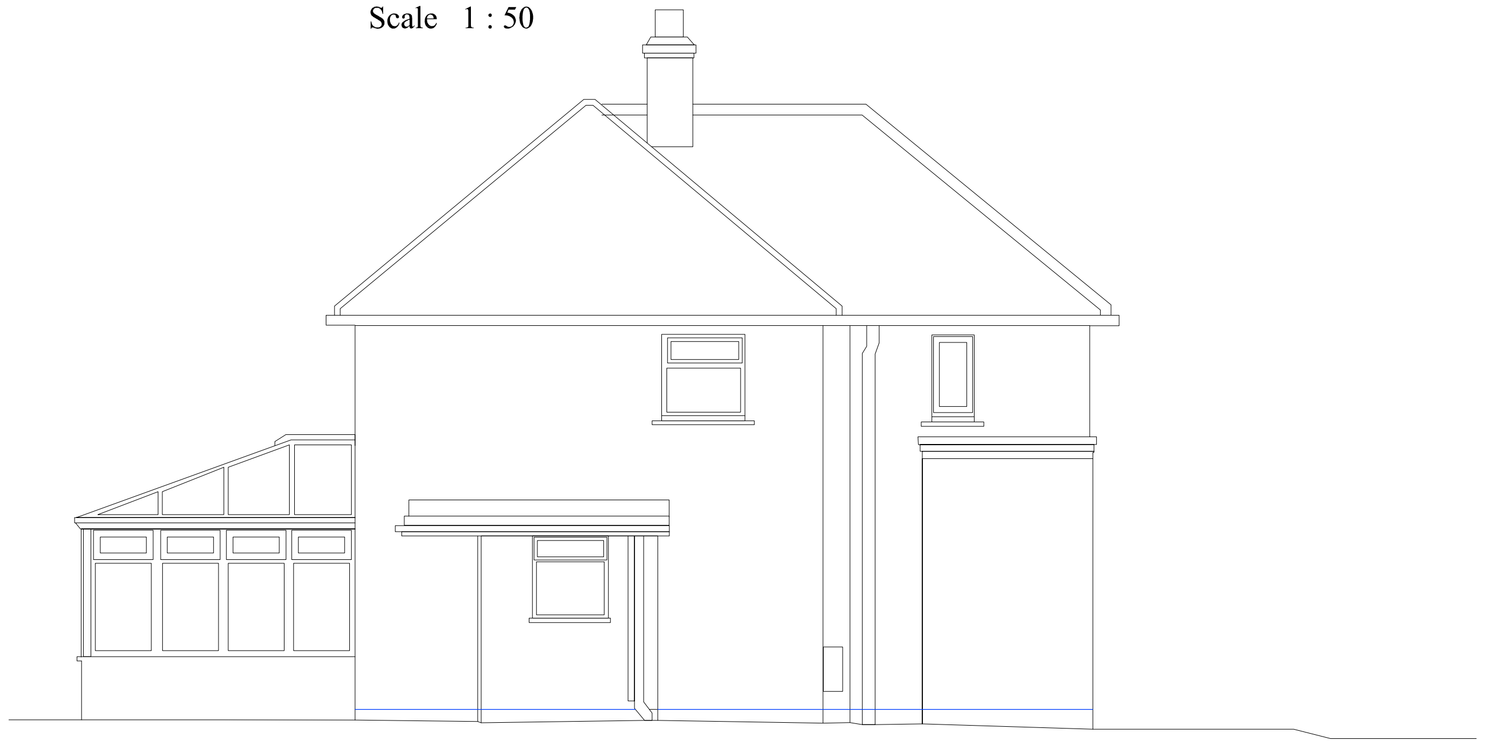


Datum 8m

South Eastern Elevation

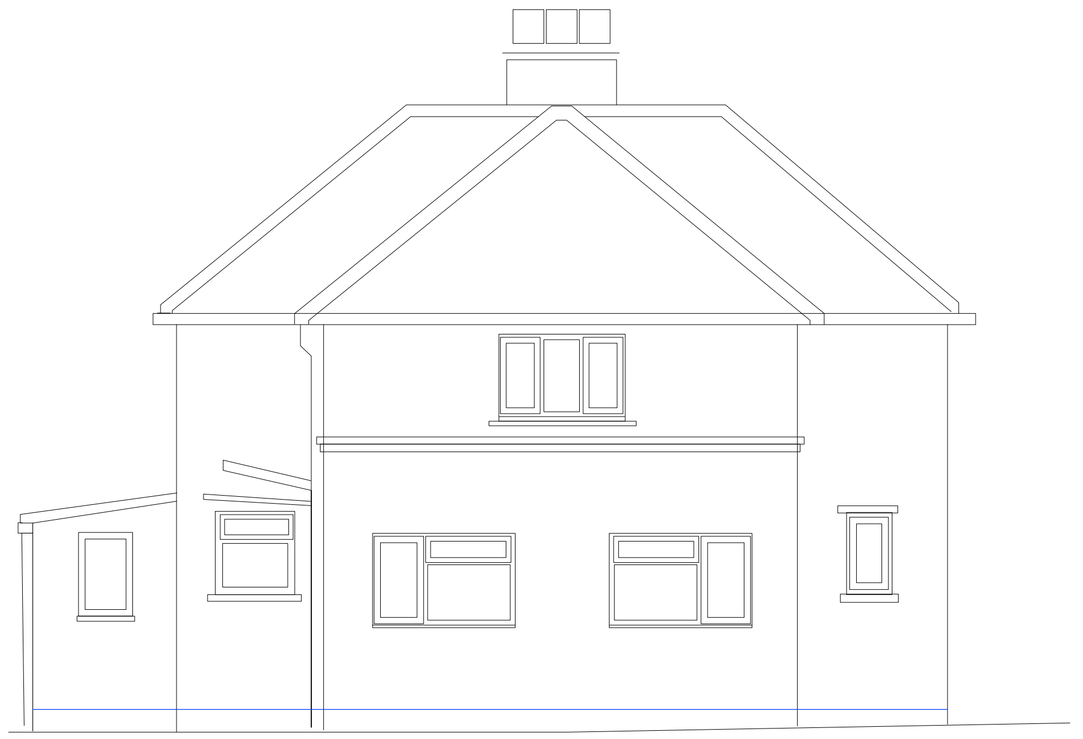

Datum 8m

North Eastern Elevation

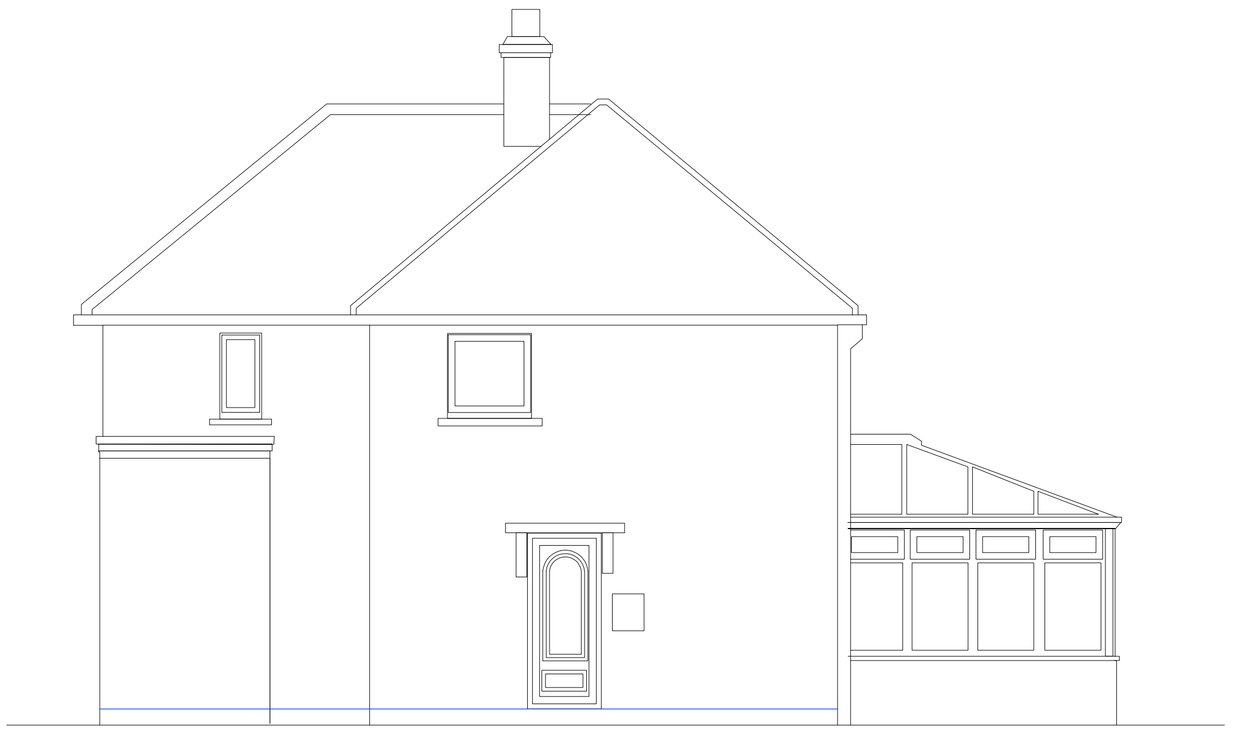

Datum 8m

North Western Elevation



Datum 8m

South Western Elevation

30 Years

BDS

Celebrating 30 Years 1993-2023

Building Design Surveys

(Building Design Surveys Ltd) www.bdscalne.com

Building Plans Drawn For Planning & Building Regulation Approval

NEW-BUILD . EXTENSIONS . REFURBISHMENT

C.A.D Design/Drafting	Architectural Services
Conveyance Plans	Building Surveys
Planning Consultants	Large format Printing & Scanning
3d Visualisation Plans	Photo Montage
Land & Building Surveying	3d Laser Scanning

The Studio . Milestone Cottage . 61 London Road . Calne
Wiltshire, SN11 0AA. Tel/Fax (01249) 816026
Email bds@zobox.com Mobile 07740 335693

Project Name:
No 1 Greenway Avenue
Chippenham

Drawing Title:
Proposed Annex
Existing Elevations

Client:
Mr P Rogers

Date:	Scale:		
June 2023	1:50@ A1		
Drawn	Checked	Dwg No	Rev
P.J-S	S.C.B	BDS-05-23-1	

Notes:
Survey Grid based on OS
Levels based on OSGM-15

© copyright to this drawing remains with BDS Ltd

Member