

0 1m 2m 3m 4m 5m 6m 7m 8m 9m 10m

Scale 1 : 50

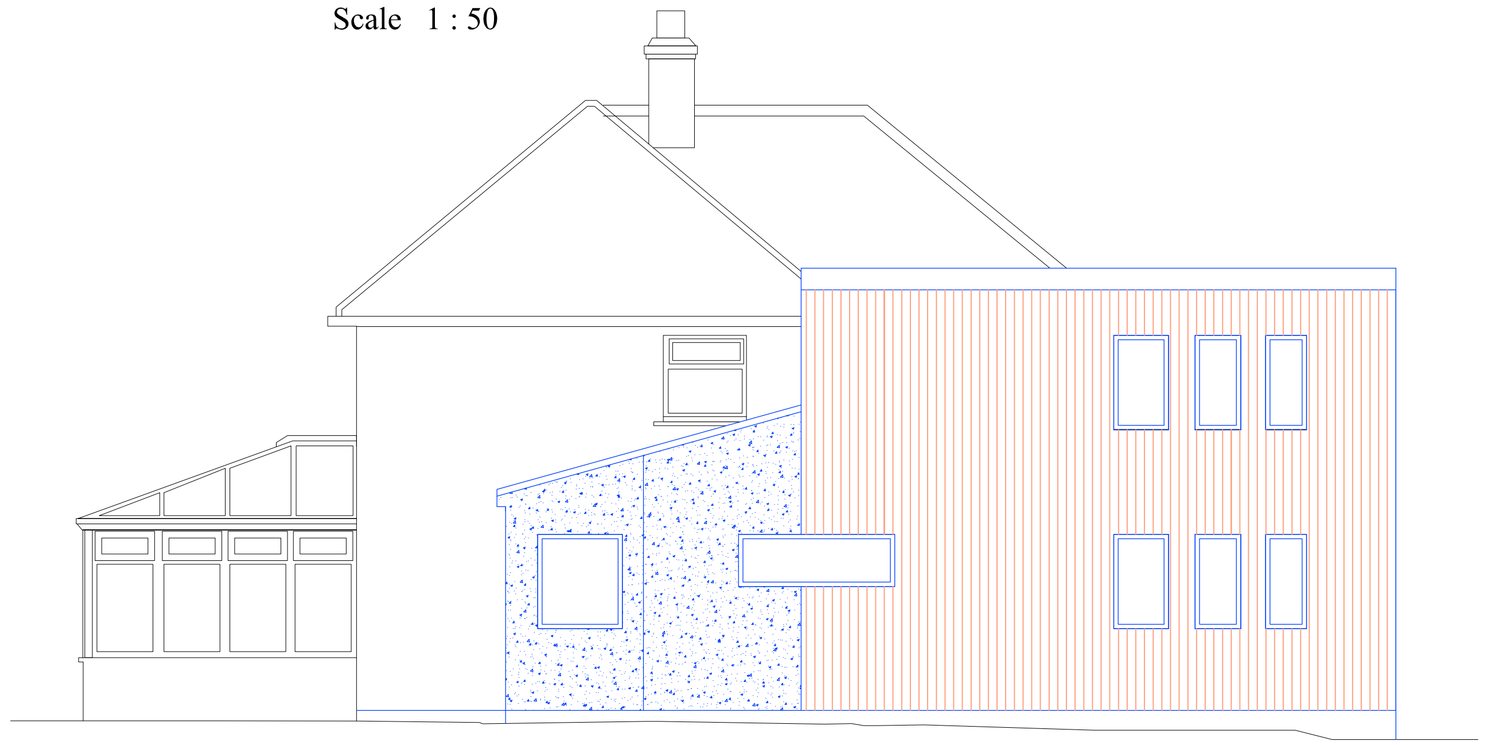


Datum 8m

South Eastern Elevation

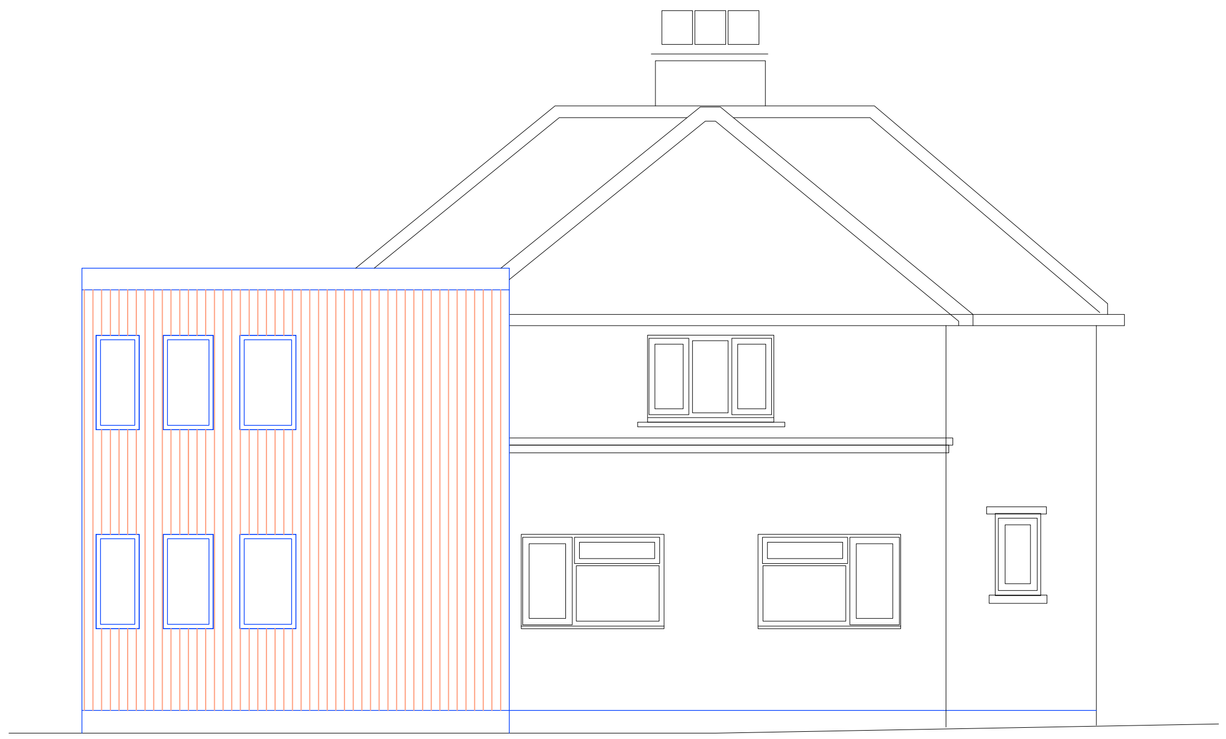


Datum 8m

North Eastern Elevation

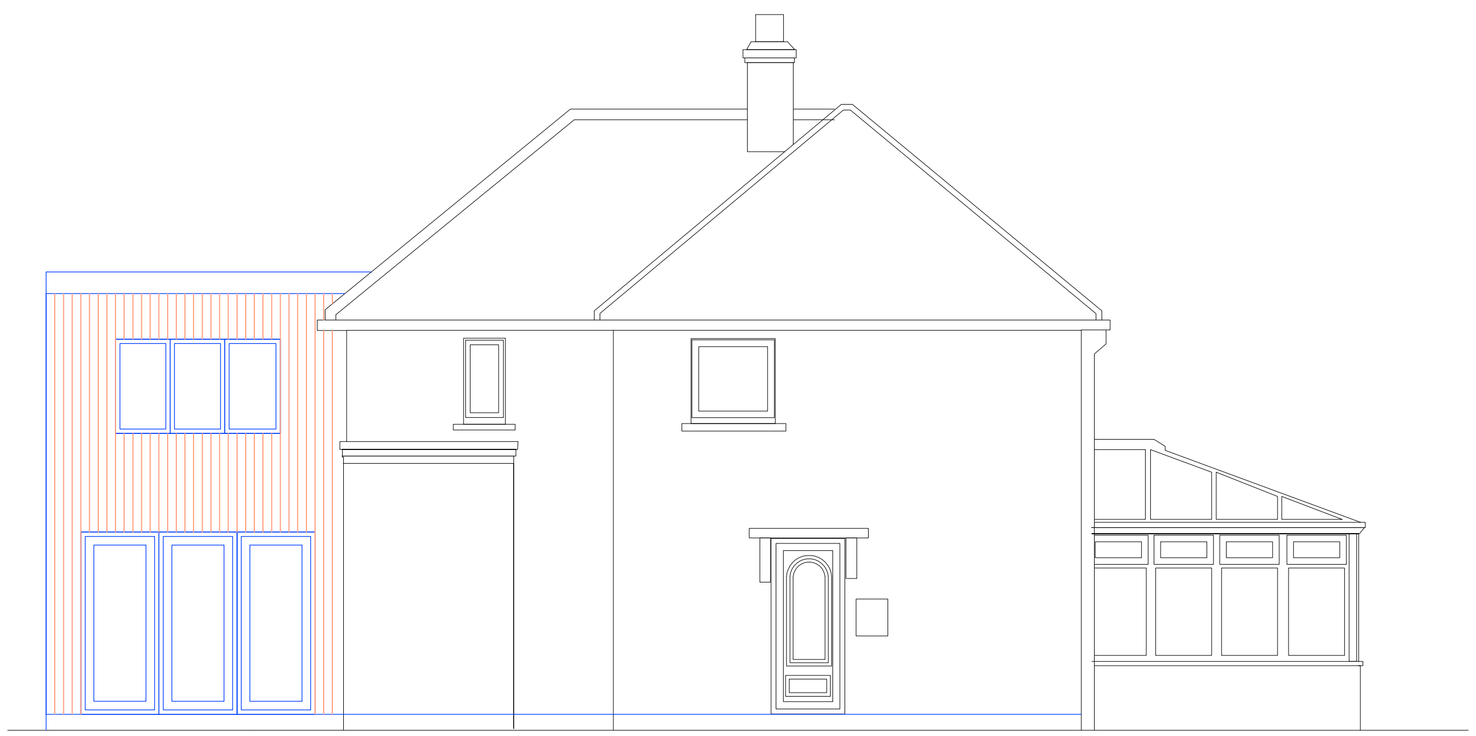

Datum 8m

North Western Elevation

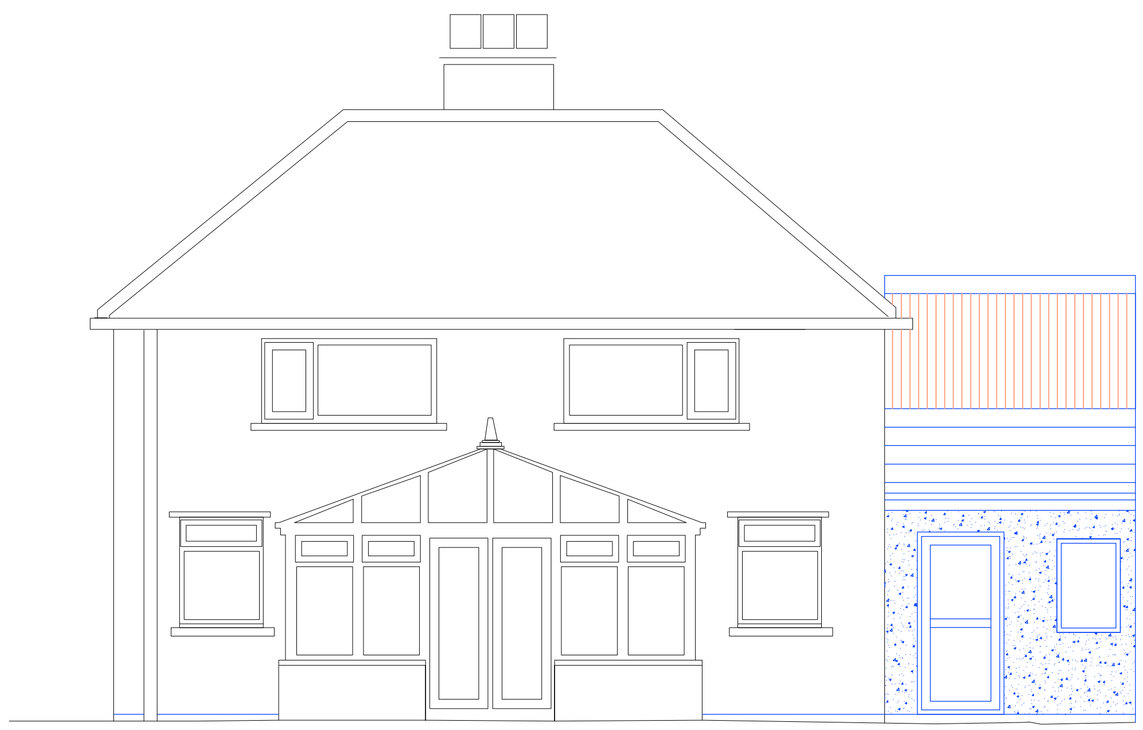

Datum 8m

South Western Elevation

30 Years

BDS

Celebrating 30 Years 1993-2023

Building Design Surveys

(Building Design Surveys Ltd) www.bdscalne.com

Building Plans Drawn For Planning & Building Regulation Approval

NEW-BUILD . EXTENSIONS . REFURBISHMENT

C.A.D Design/Drafting
Conveyance Plans
Planning Consultants
3d Visualisation Plans
Land & Building Surveying

Architectural Services
Building Surveys
Large format Printing & Scanning
Photo Montage
3d Laser Scanning

The Studio . Milestone Cottage . 61 London Road . Calne
Wiltshire, SN11 0AA. Tel/Fax (01249) 816026
Email bds@pobox.com Mobile 07740 335693

Project Name:
No 1 Greenway Avenue
Chippenham

Drawing Title:
Proposed Annex
Proposed Elevations

Client:
Mr P Rogers

Date:	Scale:		
June 2023	1:50@ A1		
Drawn	Checked	Dwg No	Rev
P.J-S	S.C.B	BDS-05-23-1	

Notes:
Survey Grid based on OS
Levels based on OSGM-15

© copyright to this drawing remains with BDS Ltd

30 YEARS 1993-2023

Wessex Design Home dh Member