
10m

0m

STABILISED AND PART REBUILT BOUNDARY WALL (ABOVE GROUND) WITH WATERPROOFING INCORPORATED - TO ENG DETAIL

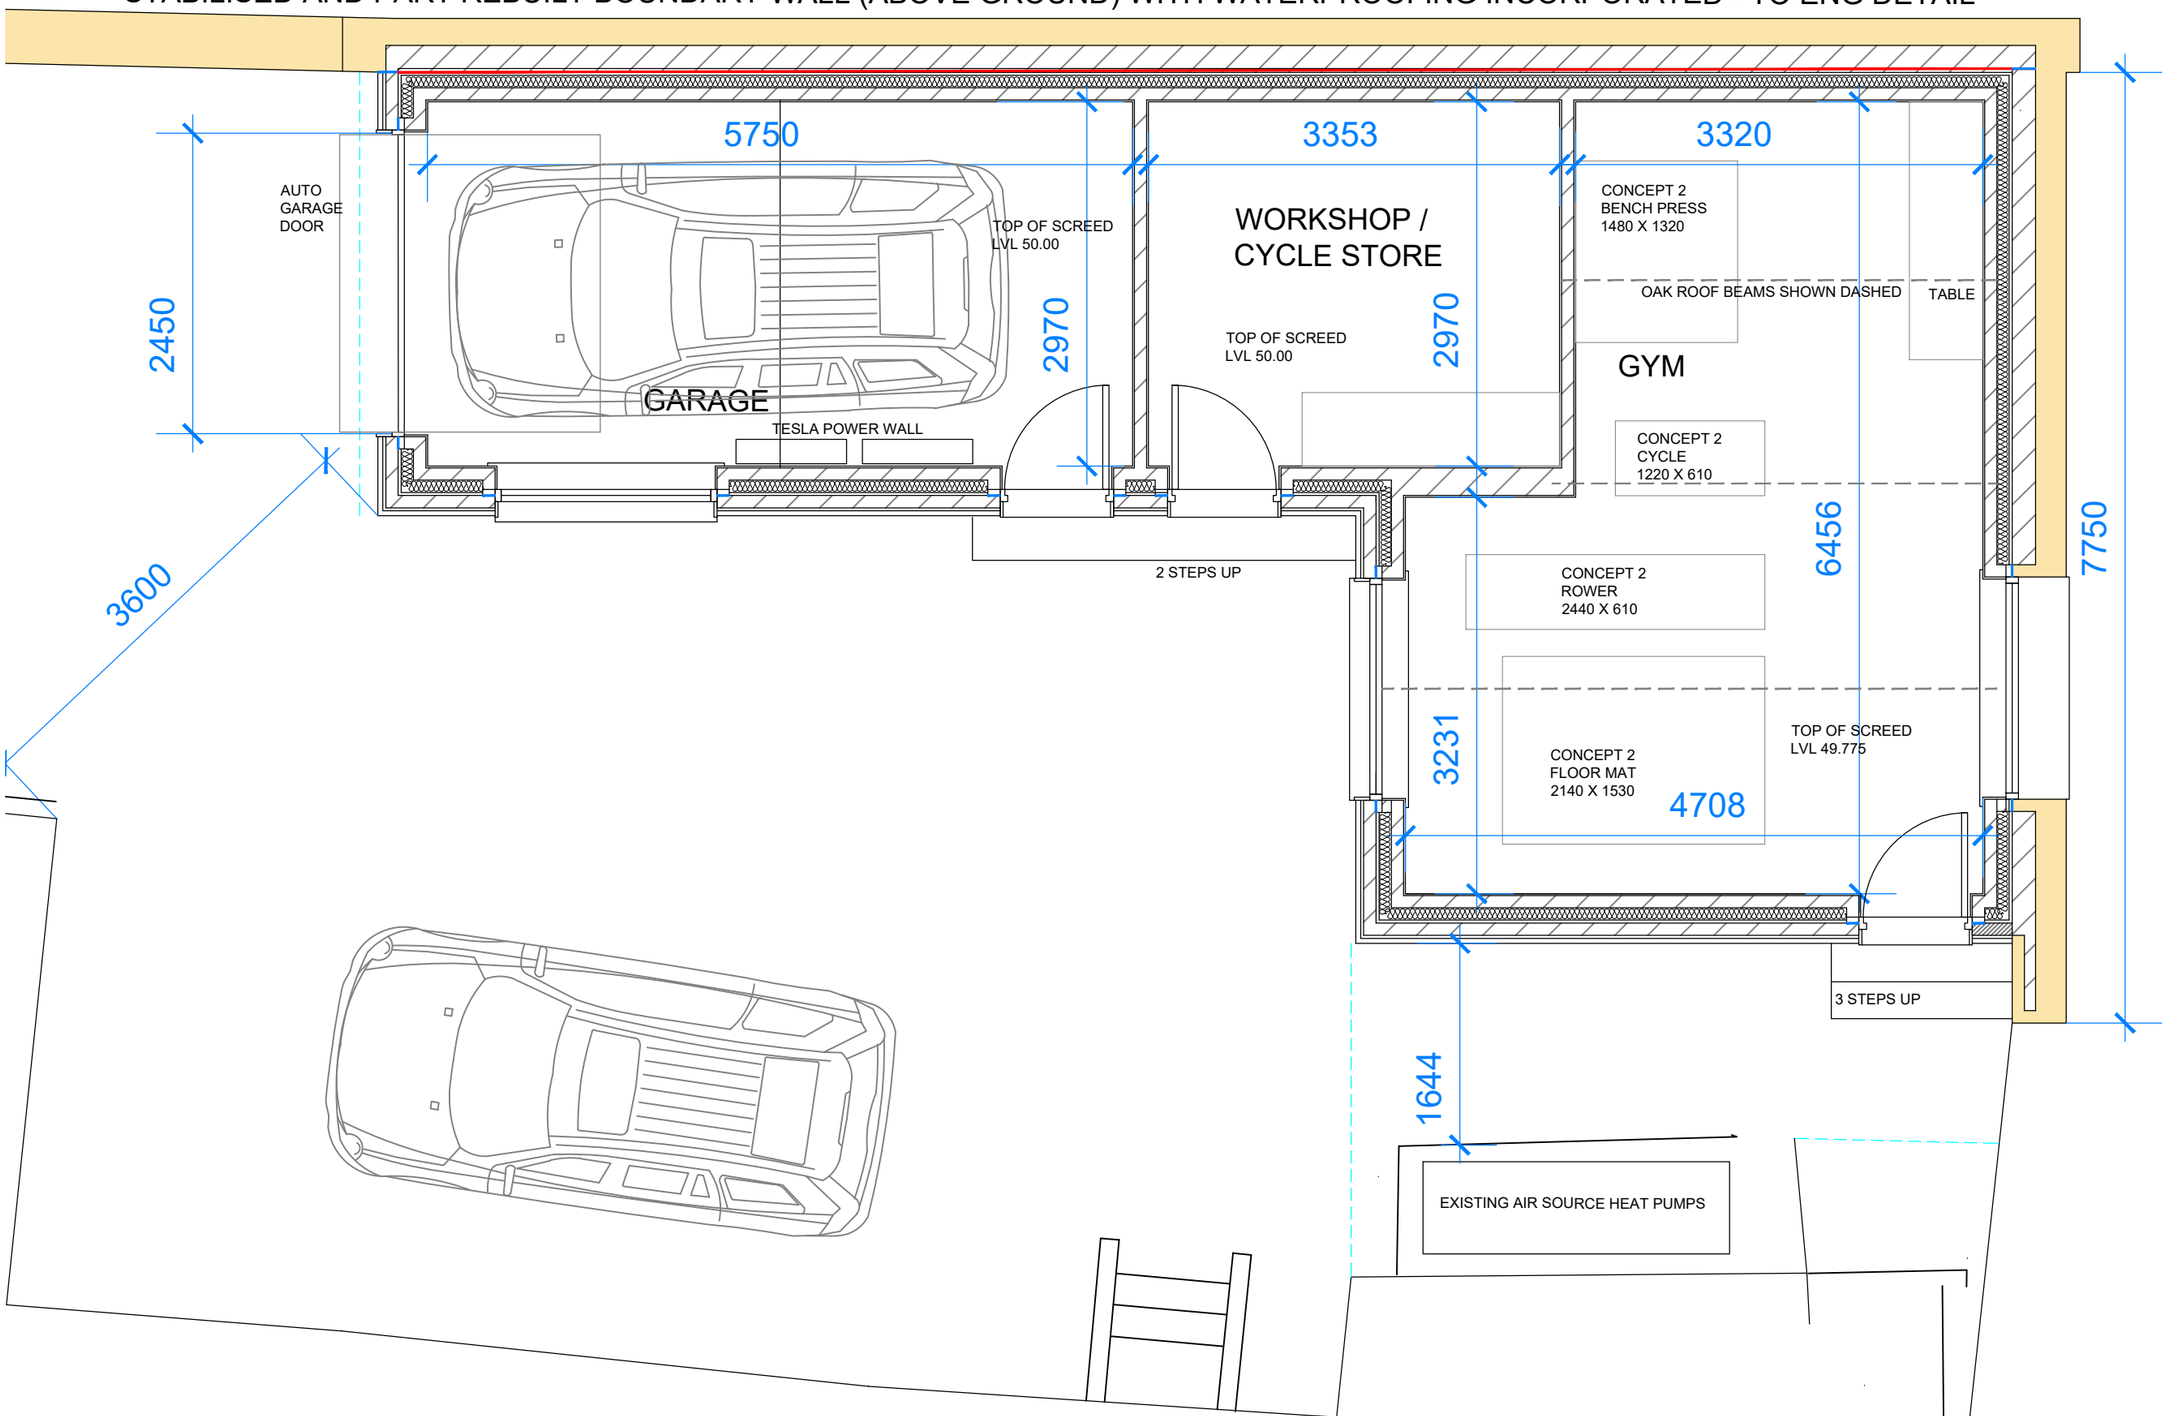

Rev.	Date	Details	Drawn	Checked

Issued for:

PLANNING

Project/Client: KNAPP FARM OUTBUILDINGS HIGH LANE, BROAD CHALKE	Project No: 2301
	Dwg No: 102 Rev:
	Scale: 1/50 @A3
Drawing: PROPOSED PLAN DETAIL	North:
	Drawn By: CPL Date: 17.05.23
	Checked By: CPL Date: 17.05.23

CPL ARCHITECTURE

CHRIS LITTLEMORE BA(Hons) BArch MSc RIBA
CHARTERED ARCHITECT

MEADOW HOUSE BROAD CHALKE SALISBURY SP5 5HA
T: 01722 780120 : M 07715 486611
E: chris@cplarchitecture.com
www.cplarchitecture.com

© CPL ARCHITECTURE LTD Contractors must work only to figured dimensions which are to be checked on site.