

54.000
53.000
52.000
51.000
50.000
49.000
48.000
47.000

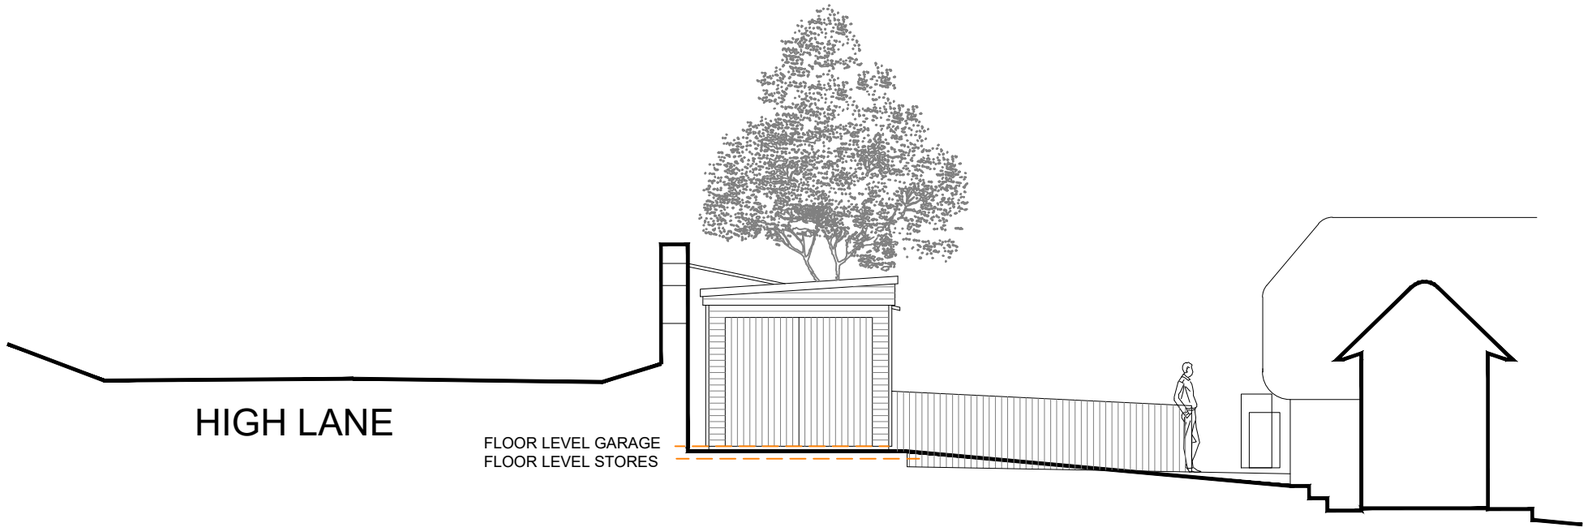

EXISTING WEST ELEVATION

54.000
53.000
52.000
51.000
50.000
49.000

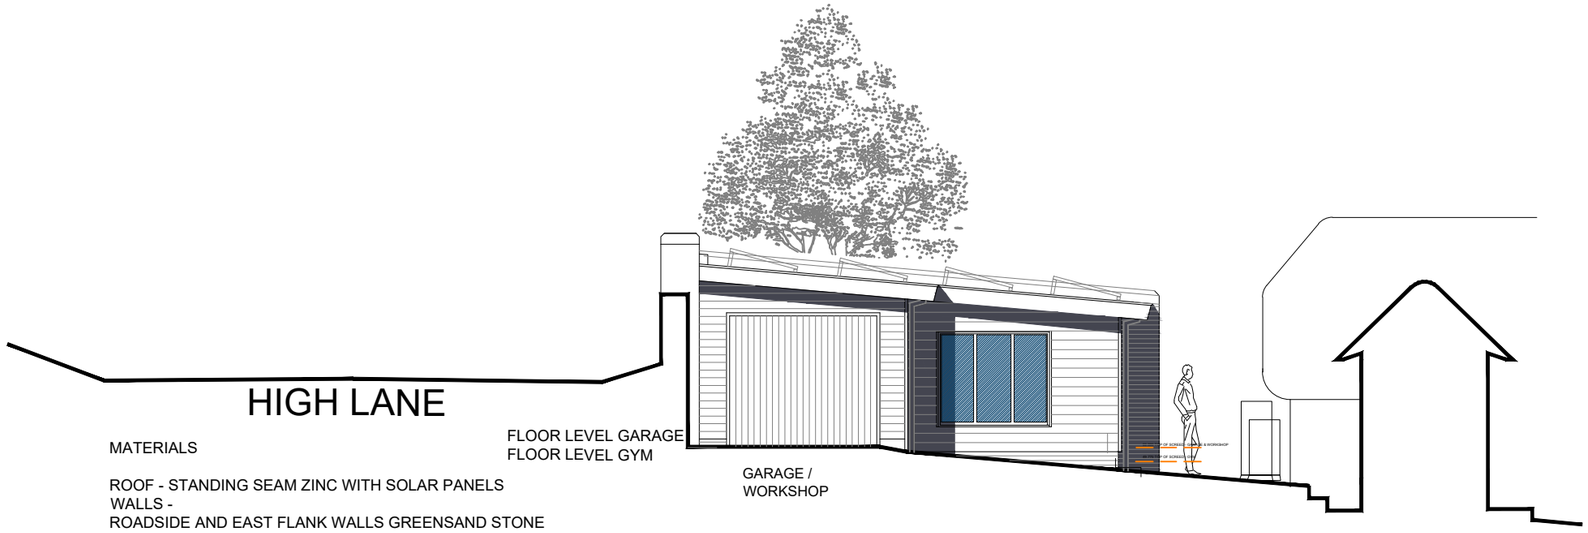

MATERIALS

ROOF - STANDING SEAM ZINC WITH SOLAR PANELS
WALLS -
ROADSIDE AND EAST FLANK WALLS GREENSAND STONE AND RED BRICK TO MATCH EXISTING HOUSE. STONE COPING TO DETAIL.
COURTYARD WALLS - HORIZONTAL SHIPLAP OAK BOARDING

EXTERNAL DOORS / WINDOWS - PAINTED / STAINED HARDWOOD

RW GOODS - ZINC GUTTERS AND DOWNPIPES

PROPOSED WEST ELEVATION

10m 0m

Rev.	Date	Details	Drawn	Checked
B	16.06.23	Solar Panels Added	CPL	CPL
A	16.05.23	Client Adjustments	CPL	CPL

Issued for:

PLANNING

Project/Client: KNAPP FARM OUTBUILDINGS HIGH LANE, BROAD CHALKE	Project No: 2301
	Dwg No: 201 Rev: B
	Scale: 1/100 @A3
Drawing: WEST ELEVATIONS EXISTING AND PROPOSED	North:
	Drawn By: CPL Date: 17.03.23
	Checked By: CPL Date: 17.03.23

CPL ARCHITECTURE

CHRIS LITTLEMORE BA(Hons) BArch MSc RIBA
CHARTERED ARCHITECT

MEADOW HOUSE BROAD CHALKE SALISBURY SP5 5HA
T: 01722 780120 : M 07715 486611
E: chris@cplarchitecture.com
www.cplarchitecture.com

© CPL ARCHITECTURE LTD Contractors must work only to figured dimensions which are to be checked on site.