

DRAWINGS BASED ON TOPOGRAPHY & SITE BOUNDARY LIMITS INFORMATION PROVIDED BY OTHERS, IF ONSITE DISCREPANCIES ARISE, BRING TO A HARLOW & SONS ATTETNTION IMMEDIATELY

IF IN DOUBT,ASK - DO NOT SCALE - CHECK ON SITE DIMENSIONS.
SITE DIMENSIONS TO BE CHECKED PRIOR TO START - DISCREPANCIES TO BE RAISED WITH A HARLOW & SON

All DIMENSIONS ARE TO STRUCTURAL ELEMENTS & NOT TO APPLIED FINISHES

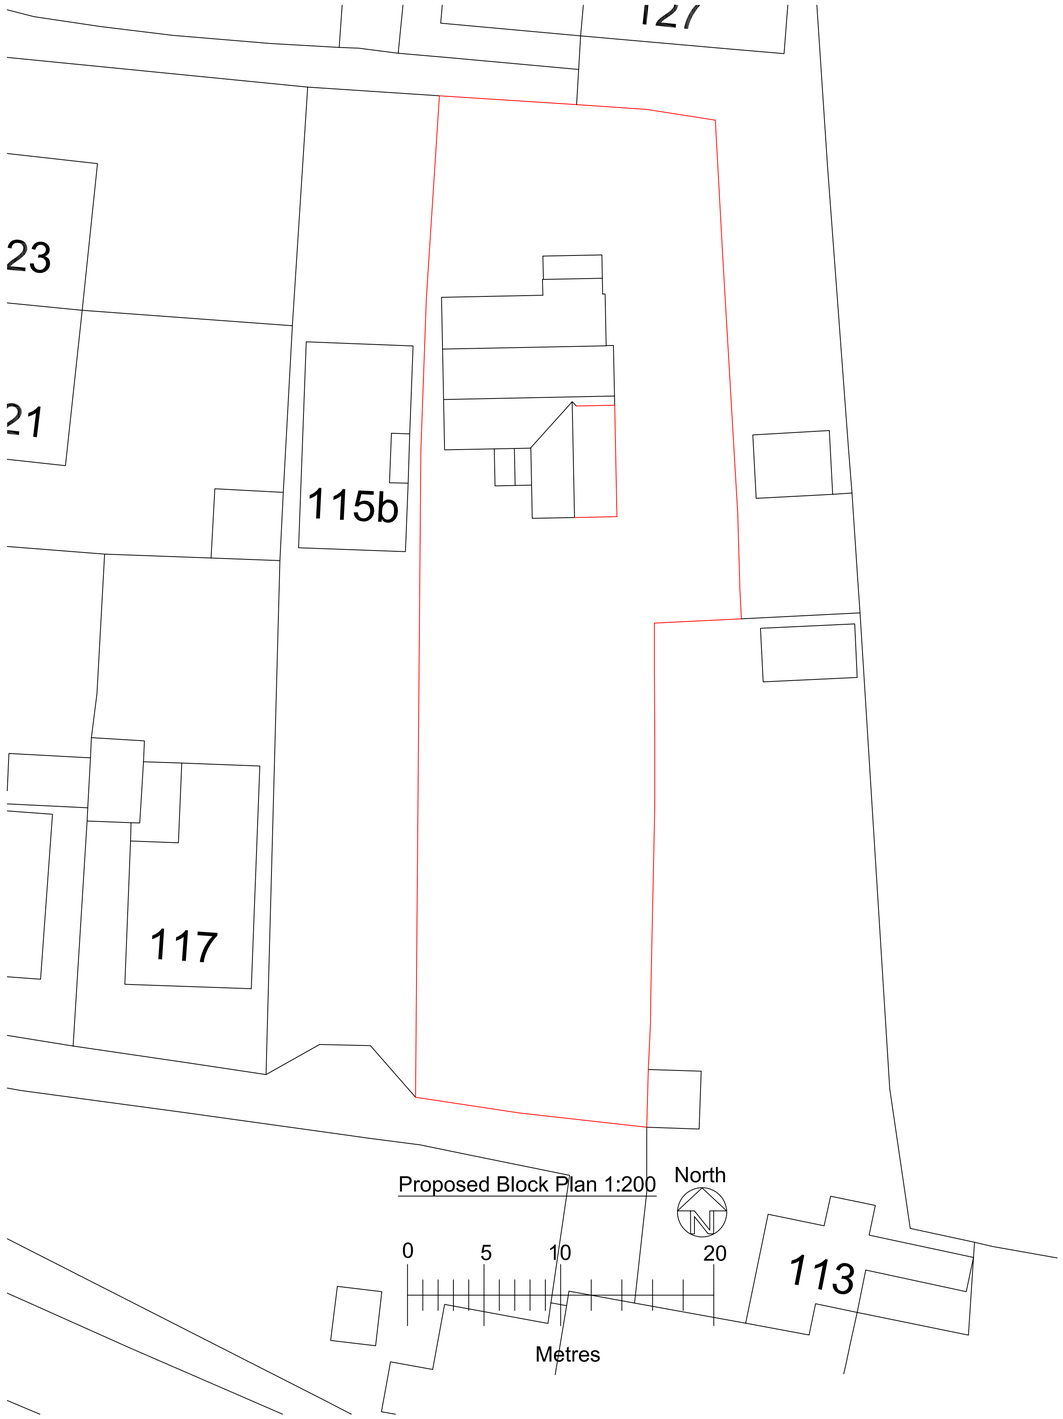

Proposed Block Plan 1:200

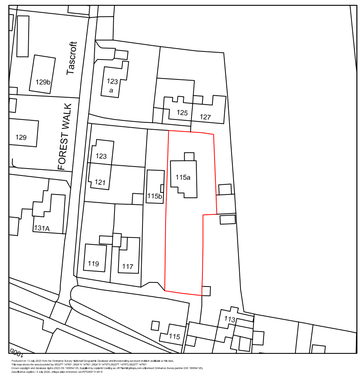

Location Plan 1:1250 North

20 0 20 40 60 80 100
Metres

Drawn by	A Harlow & Son 01225 938329	
Proposed Dormer Alterations for Mrs K Perkins at 115A Forest Walk Chapmanslade Wiltshire BA13 4AW		A1 Papersize
Scale	1:200, 1:1250	Drawing No AH2023/39
Date	13th July 2023	Sheet 3 of 3

This drawing cannot be copied or given to third parties without the written permission of A Harlow & Son