



Site Plan - Proposed
1:500@A1

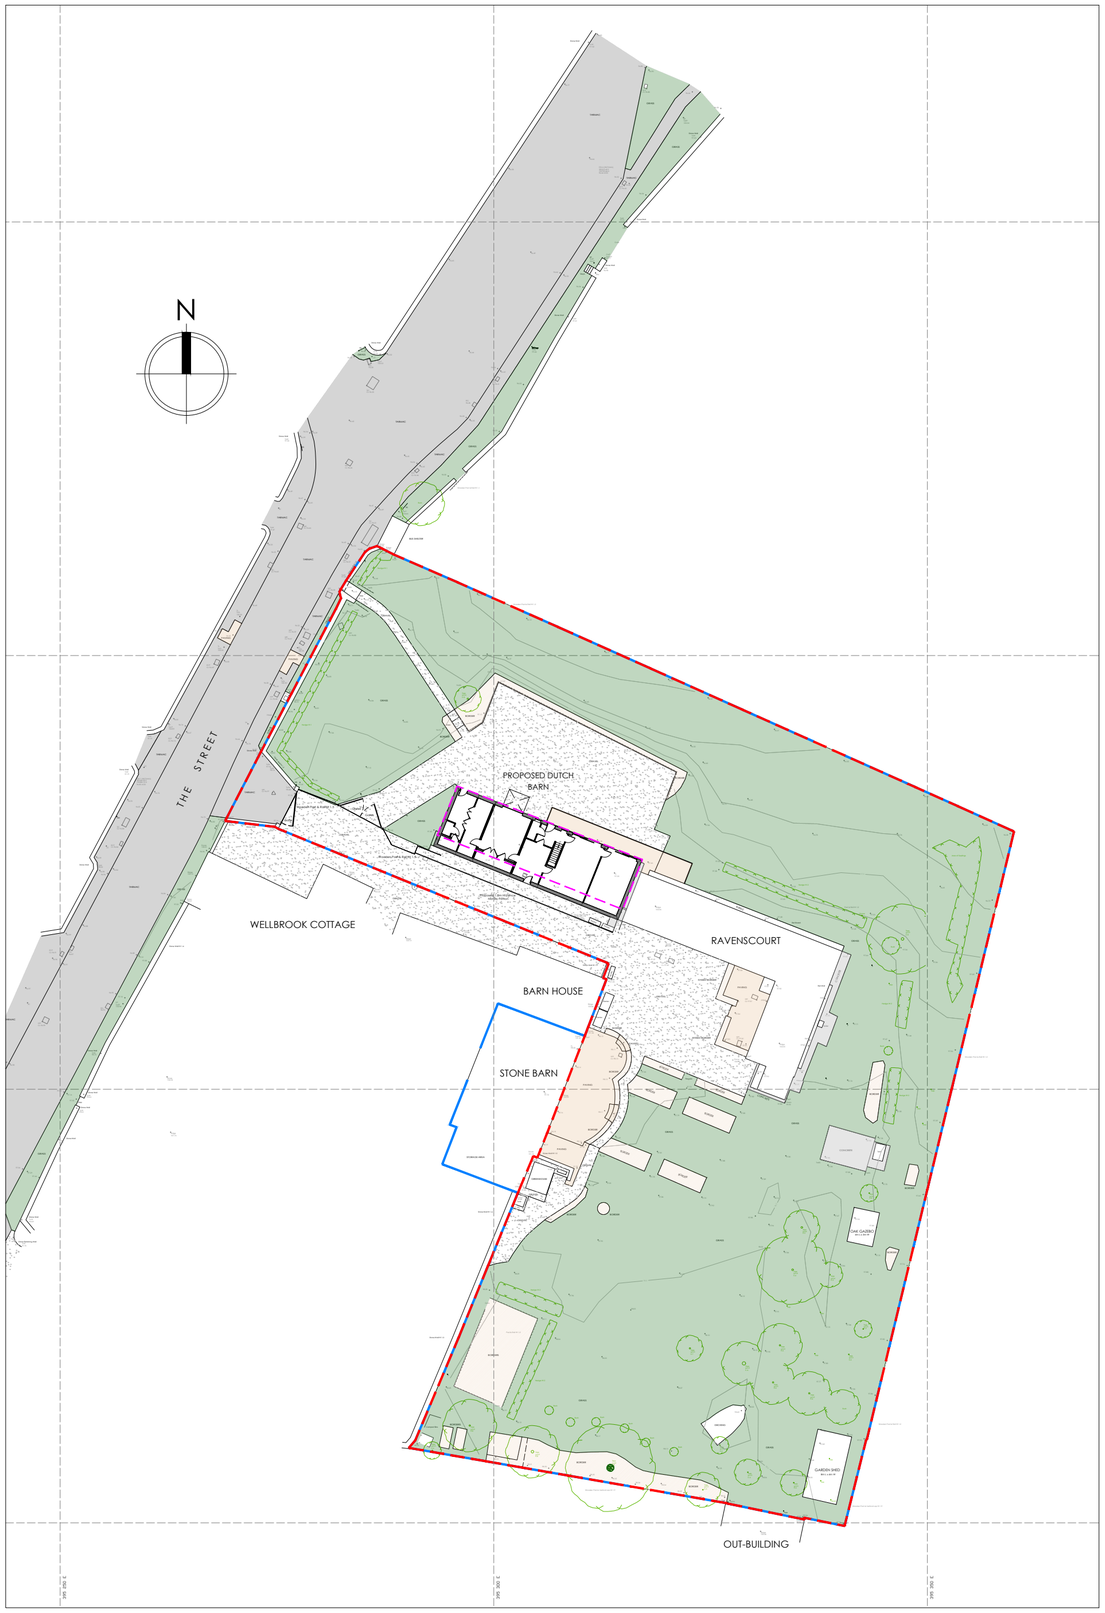

Block Plan
1:200@A1

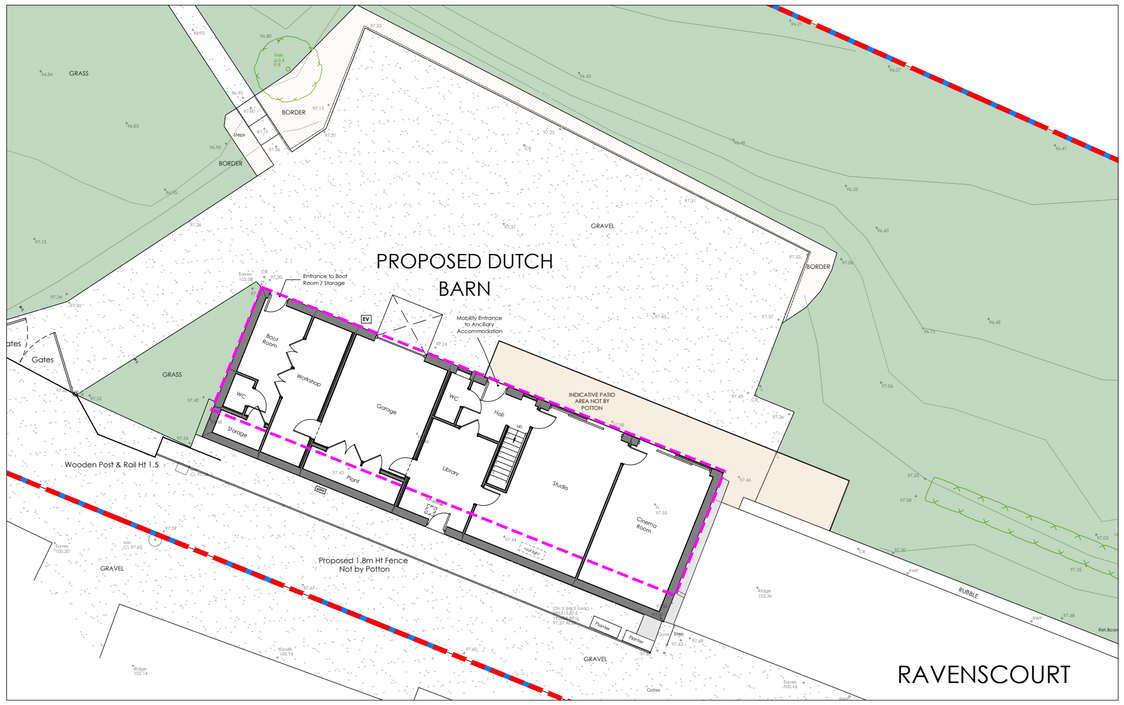

Site Entrance
1:200@A1

Key:

- Green Space
- Gravel
- Tarmac
- Paving
- Concrete
- Border
- Plot boundary fences
- Extent of Development Area
- Property Boundary
- Outline of Existing Barn to be Demolished
- EV — Electric Vehicle Charging Port

Rev:	Date:	Description:	Drawn:	Checked:
B	26/06/23	PLANNING DRAWINGS	JS	n/a
A	22/06/23	Planning Drawings for Review	JS	n/a
SK05	01/06/23	Developed Sketch Design	JS	n/a
SK04	24/05/23	Developed Sketch Design	JS	n/a
SK03	11/05/23	Developed Sketch Design	JS	n/a
SK02	25/04/23	Developed Sketch Design	JS	n/a
SK01	05/04/23	Initial Sketch Floor Plans for Comment	JS	n/a

Client:
Mike & Helen Whelan

Site Address:
Ravenscourt
The Street, Crudwell, Wiltshire
SN16 9ER

Drawing Title:
Site Plan - Proposed

Job Number: 23-014
Drawing Number: SP P
Revision: B

Drawing Scale (UNO): see drawings @A1
0 5 10 15 20 25

POTTON

Potton
Ettsley Road,
Great Gransden,
Beds, SG19 3AR

Tel: 01767 676400
E-mail: sales@potton.co.uk
Web: www.potton.co.uk

This document is the copyright of Kingspan Timber Solutions Ltd, and is made available on the express condition that it shall not be used in connection with the erection of any building or the production of any components for such a building unless the building to be erected or the components are supplied by Kingspan Timber Solutions Ltd.

© Kingspan Timber Solutions Ltd.

PLANNING

This drawing has been prepared to support the planning application.
This drawing is not to be used for construction purposes, detailed construction drawings will be provided dependent on planning permission and order placement.