
Key:


- Suggested position of soil vent pipe, actual position not determined by Potton.
- ASHP — Possible position of air source heat pump if required.

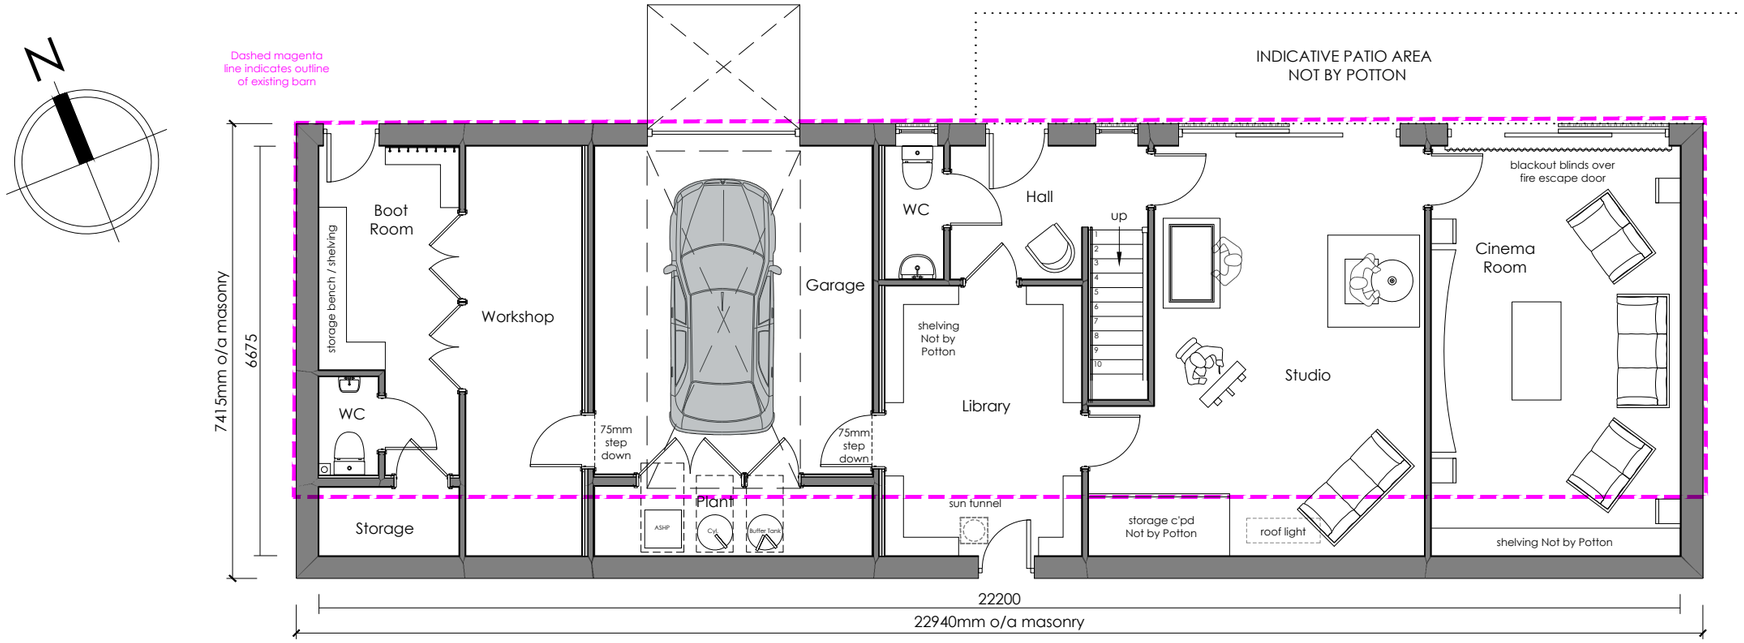

GROUND FLOOR

GROUND FLOOR INTERNAL AREA: 149m²
GROSS INTERNAL AREA: 268m²
GROSS EXTERNAL AREA: 170m²

Any room dimensions given are for guidance only

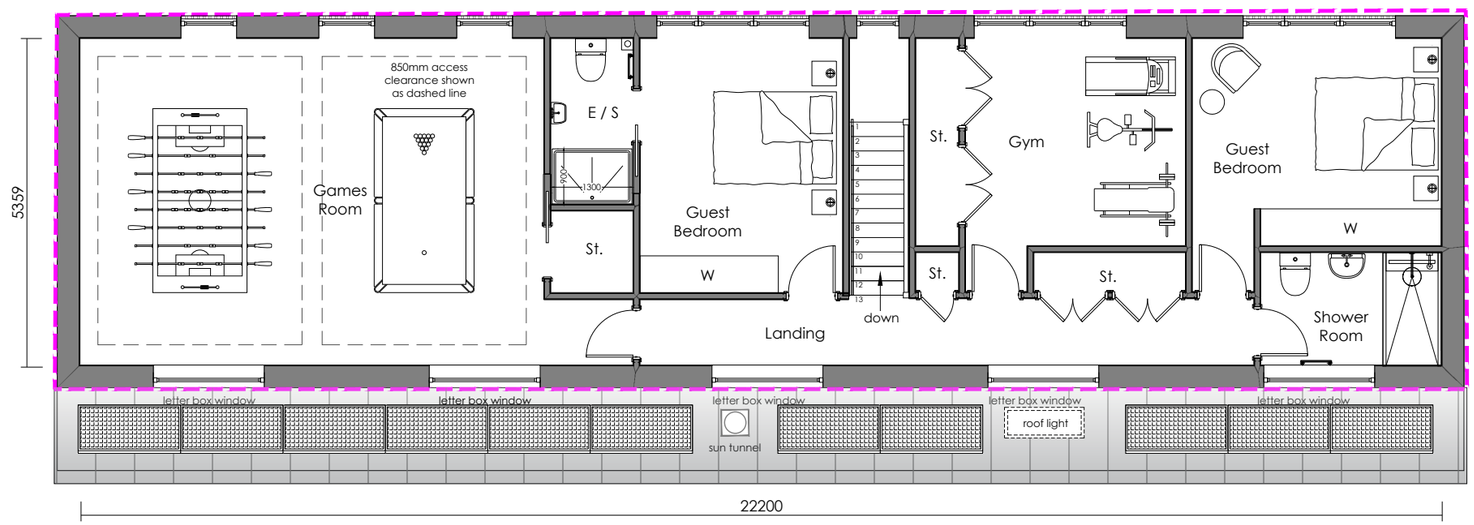

FIRST FLOOR

FIRST FLOOR INTERNAL AREA: 119m²
Any room dimensions given are for guidance only

PLANNING

This drawing has been prepared to support the planning application.
This drawing is not to be used for construction purposes, detailed construction drawings will be provided dependent on planning permission and order placement.

Rev:	Date:	Description:	Drawn:	Checked:
B	26/06/23	PLANNING DRAWINGS	JS	n/a
A	22/06/23	Planning Drawings for Review	JS	n/a
SK05	01/06/23	Developed Sketch Design	JS	n/a
SK04	24/05/23	Developed Sketch Design	JS	n/a
SK03	11/05/23	Developed Sketch Design	JS	n/a
SK02	25/04/23	Developed Sketch Design	JS	n/a
SK01	05/04/23	Initial Sketch Floor Plans for Comment	JS	n/a

Client:
Mike & Helen Whelan

Site Address:
Ravenscourt
The Street, Crudwell, Wiltshire
SN16 9ER

Drawing Title:
Floor Plans

Job Number: 23-014
Drawing Number: FP
Revision: B

Drawing Scale (UNO): 1:100@A3
0 5 10 15 20 25

POTTON

Potton
Ettisley Road,
Great Gransden,
Beds, SG19 3AR

Tel: 01767 676400
E-mail: sales@potton.co.uk
Web: www.potton.co.uk

This document is the copyright of Kingspan Timber Solutions Ltd, and is made available on the express condition that it shall not be used in connection with the erection of any building or the production of any components for such a building unless the building to be erected or the components are supplied by Kingspan Timber Solutions Ltd.

© Kingspan Timber Solutions Ltd.