

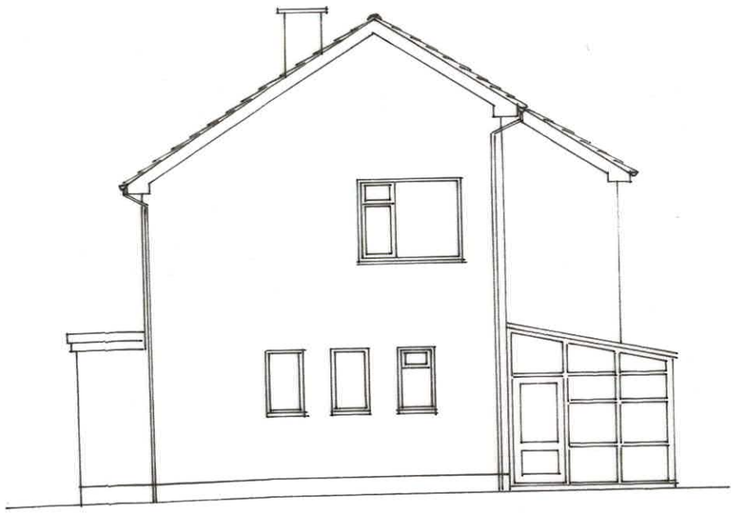


Side - North

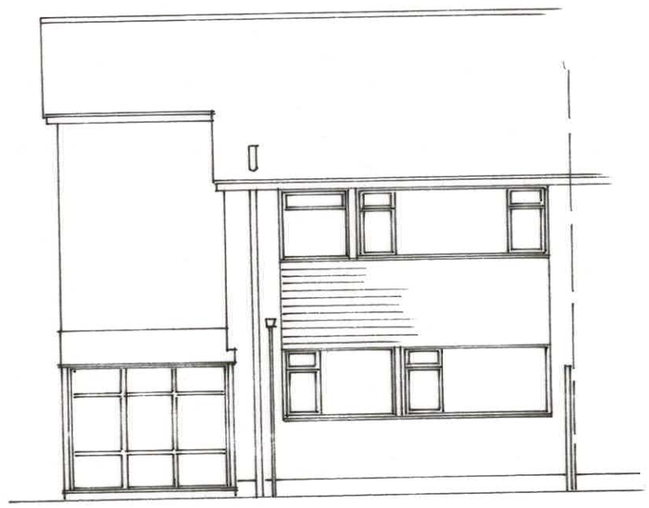


Rear - West

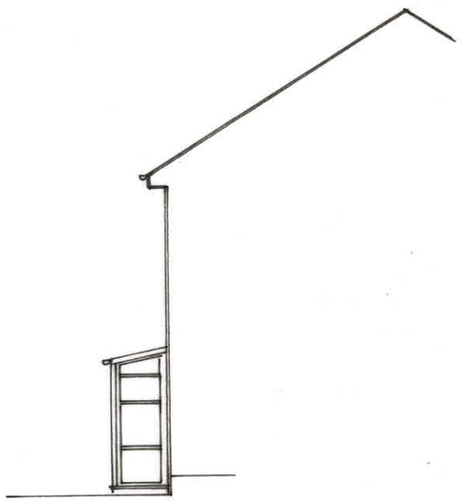


Side - South


Existing Elevations 1:100

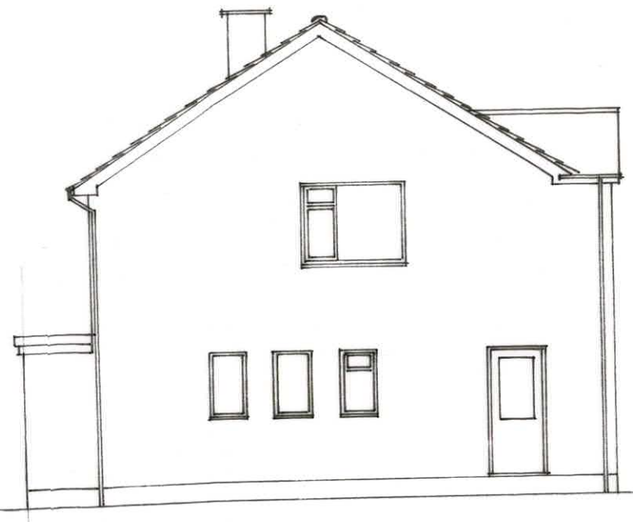

Side - North

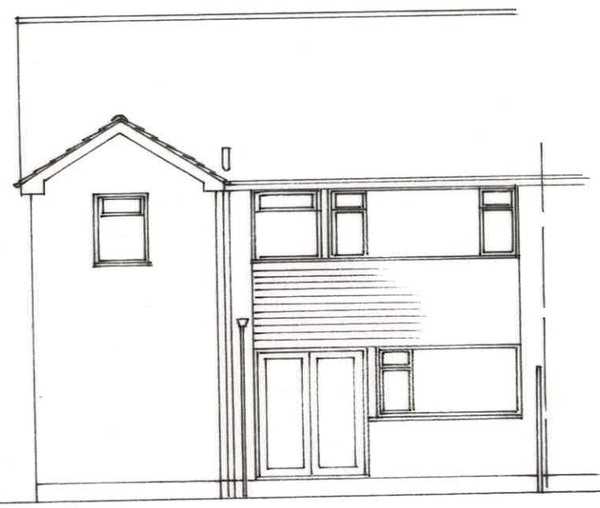

Rear - West

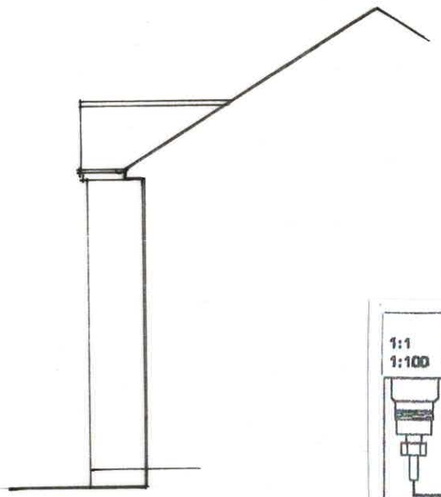

Side - South.

Proposed Elevations 1:100

1:1 0 10mm 20 30 40
1:100 0 1m 2 3 4

CHRIS HYDE
3 Potley Lane
Corsham, Wilts
SN13 9RY
01225811057

Project 50 Broadmead Corsham SN139AP

Drawing Elevations Existing & Proposed

Scale 1:50 | Drawing No 2540/3

Date July 2023 | Drawn Chris Hyde