
CHRIS HYDE
3 Potley Lane
Corsham, Wilts
SN13 9RY
01225811057

1:1
1:100
1:5
1:50

Project 50 Broadmead
Corsham SN139AP


Drawing Floor Plans Existing

Scale 1:50
Drawing No 2540/1
Date July 2023
Drawn Chris Hyde

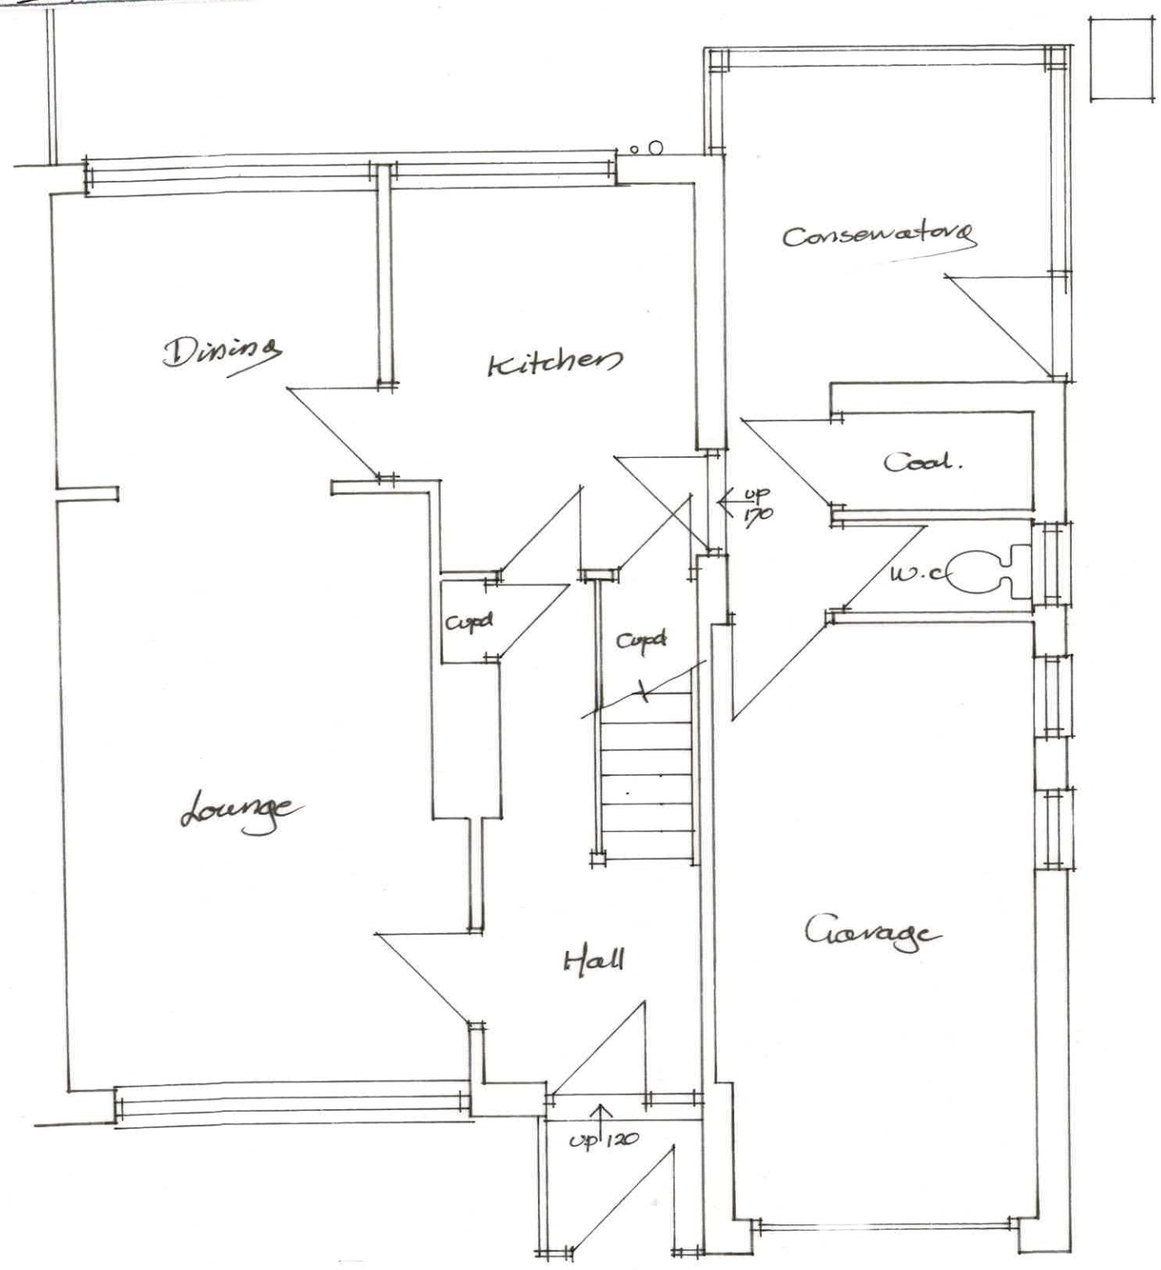

Ground Floor

Plans 1:50

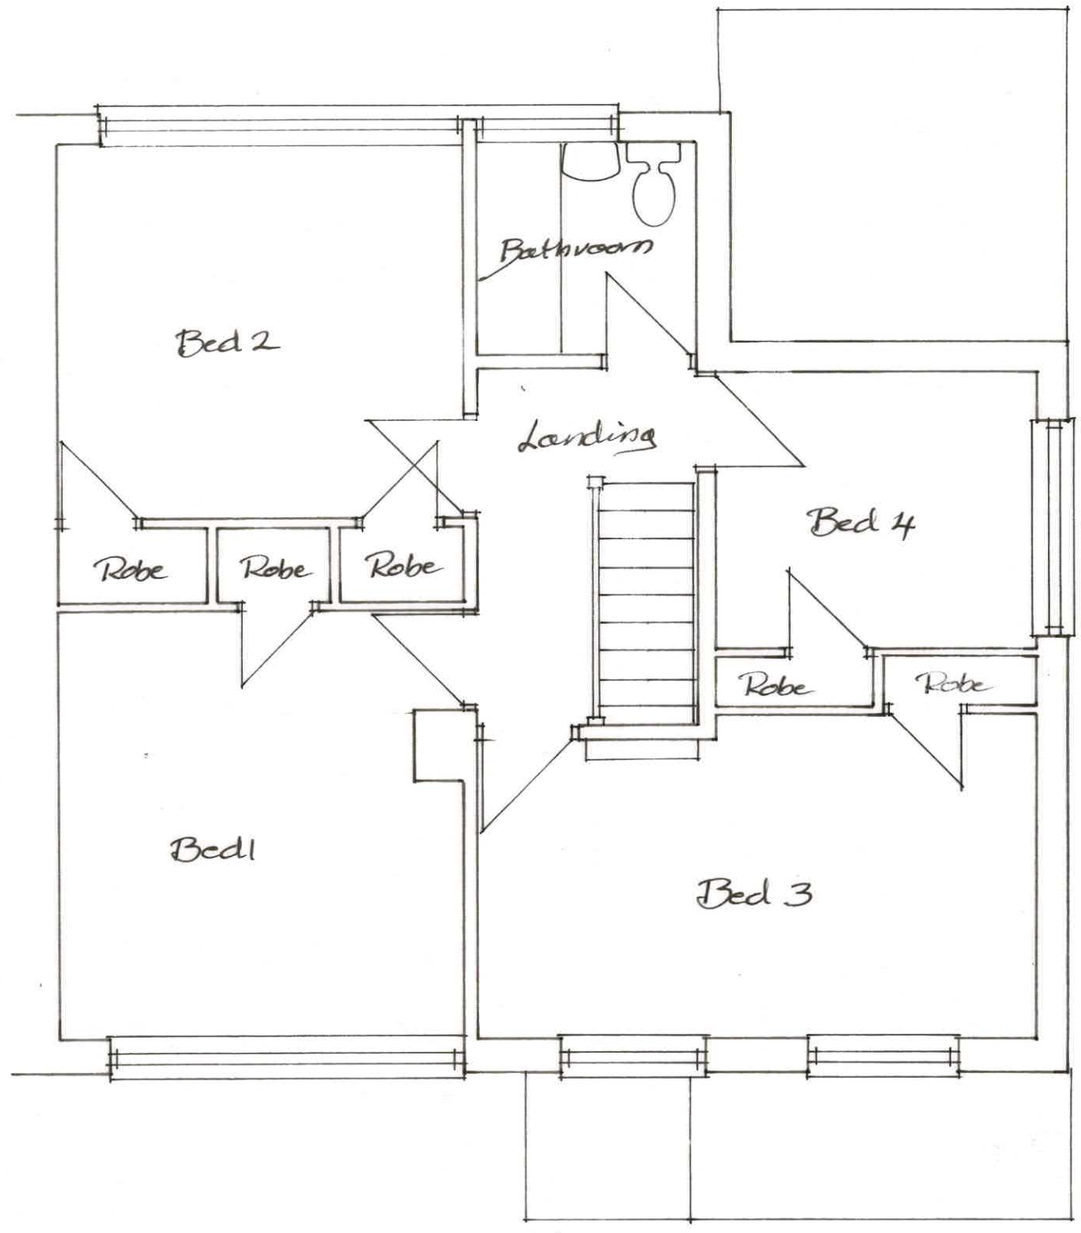

First Floor