CHRIS HYDE
3 Potley Lane
Corsham, Wilts
SN13 9RY
01225811057

1:1 1:100 1:5 1:50


Project 50 Broadmead Corsham SN13 9AP

Drawing Floor Plans Proposed

Planning Application


Scale 1:50 | Drawing No 2340/2

Date July 2023 | Drawn Chris Hyde

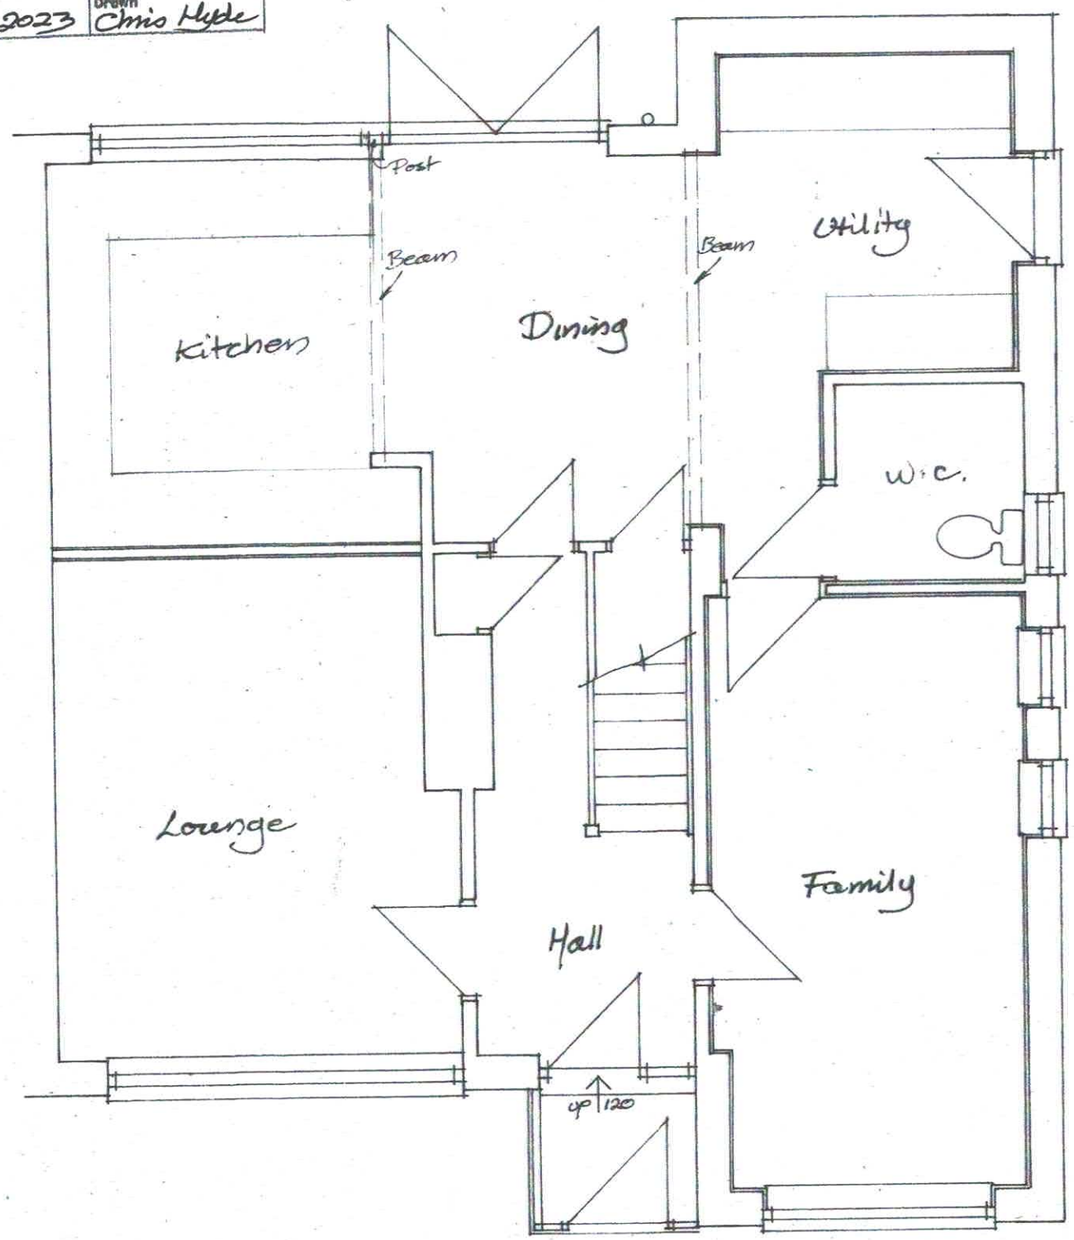

Ground Floor

Plans 1:50

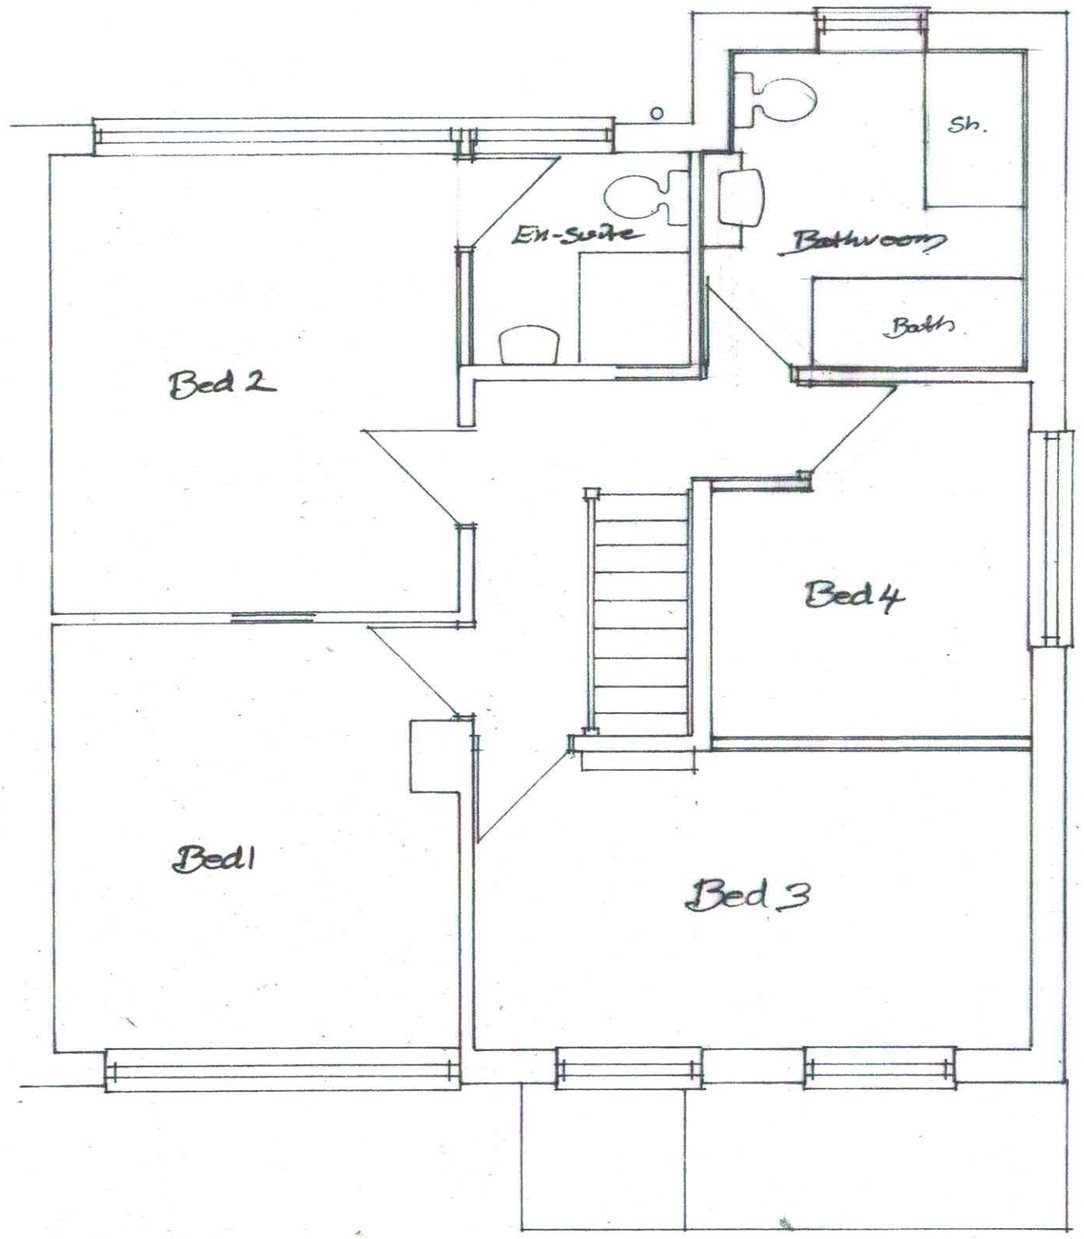

First Floor