
DO NOT SCALE OFF THIS DWG

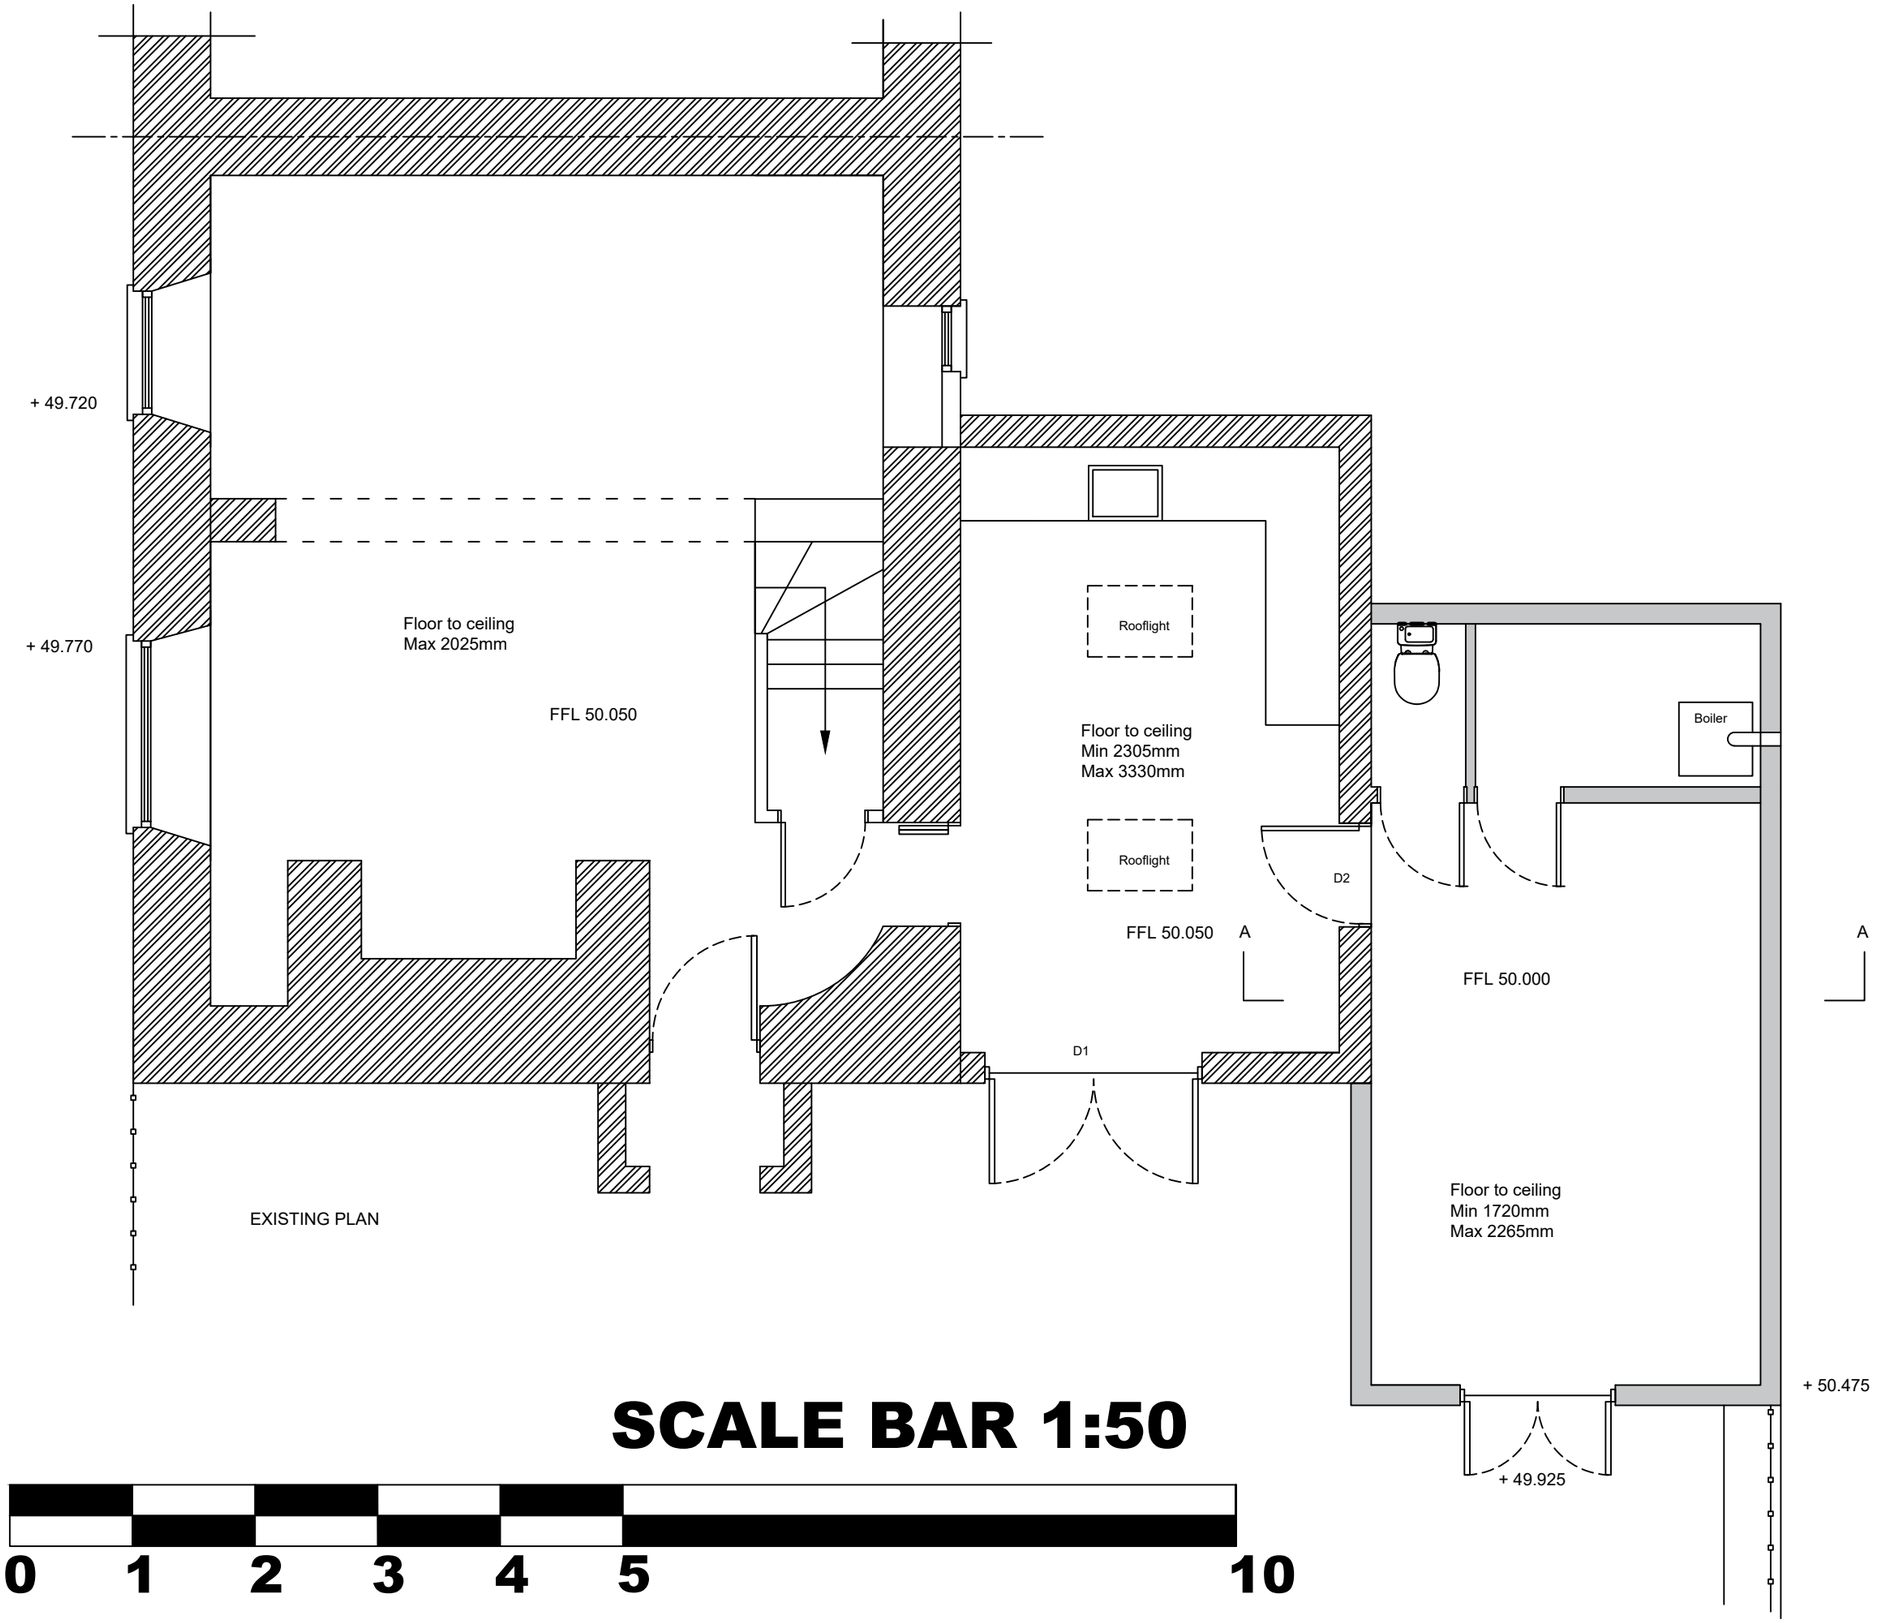

EXISTING PLAN

SCALE BAR 1:50

0 1 2 3 4 5 10

N

Revision 1:

Revision 2:

Revision 3:

Revision 4:

Client:
Rosebush Cottage
20 Church Street
Maiden Bradley
Wiltshire
BA12 7HW

Job Title: ALTERATIONS
EXISTING GROUND FLOOR

Drwg.No.	Scale:
PDW210256-01	1:50 at A3
Date: 26.07.21	Drawn: NP

Somerset Independence Plus

Office:
SDC