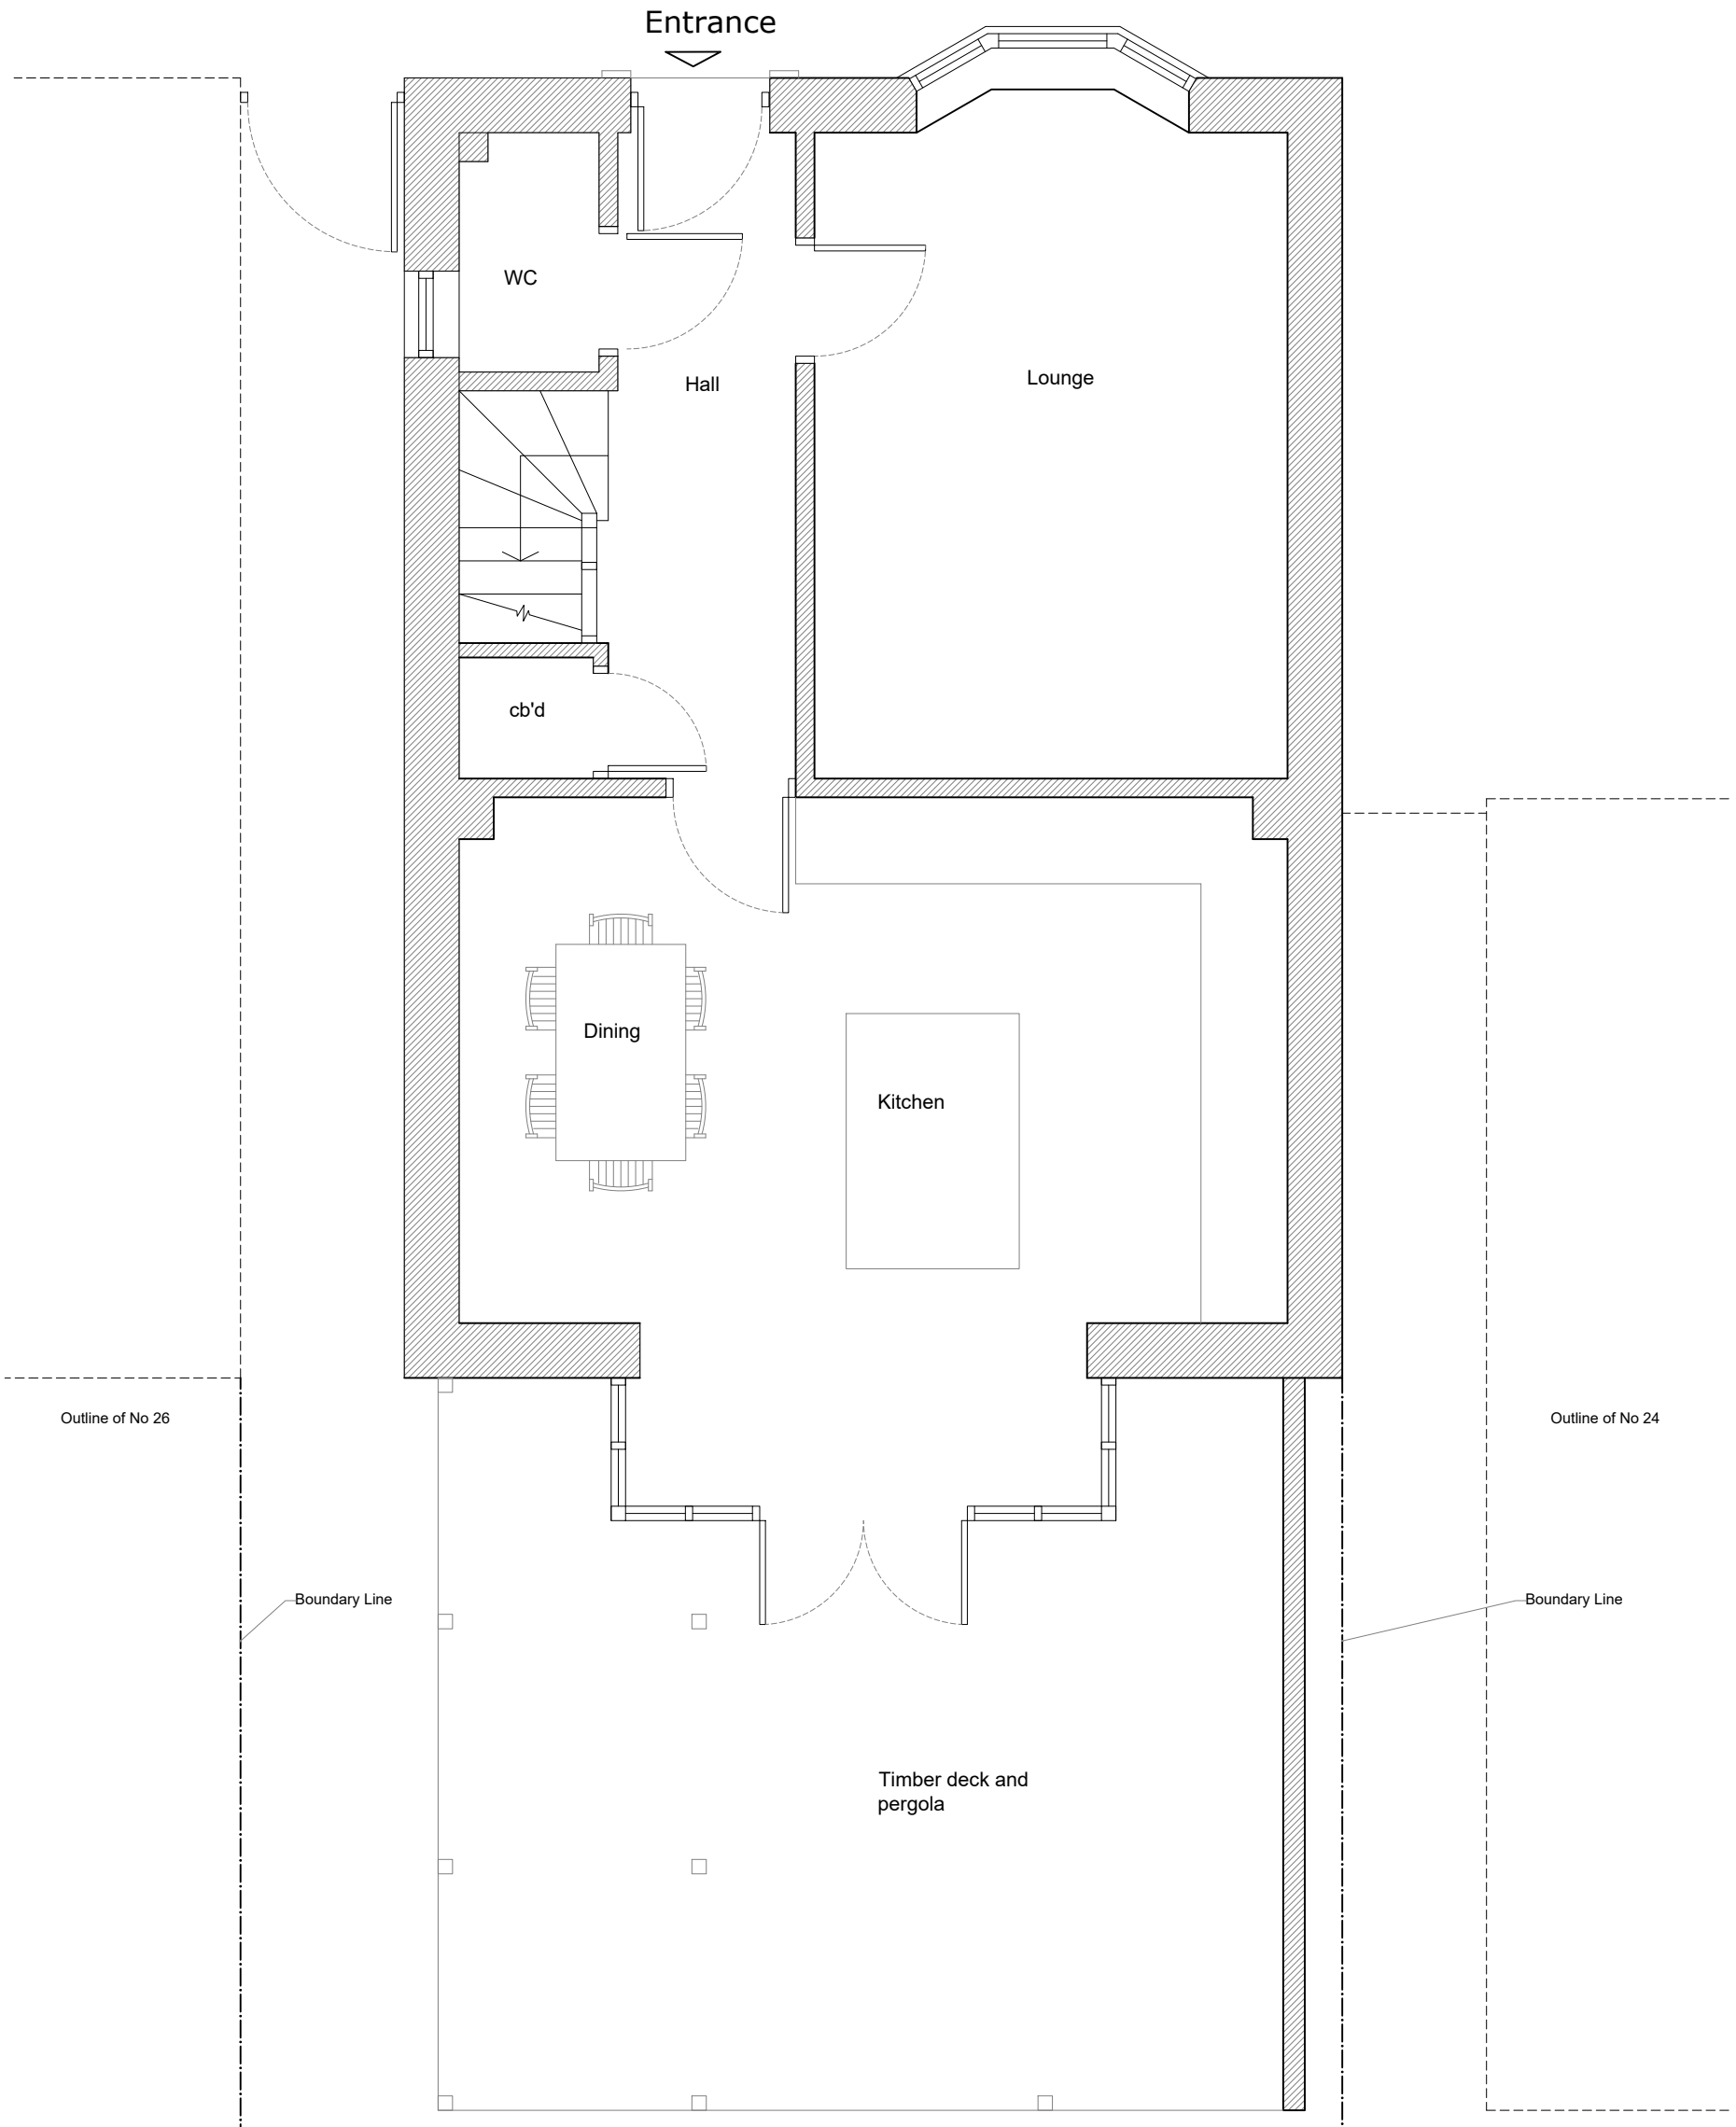


Existing Ground Floor Plan

1:50 SCALE

0 1 2

Status	PLANNING
Client	Ms. Serefina Vick
Project	Proposed rear extension to: 25 Neptune Road, Westbury. BA13 4GD.
Title	Existing Ground Floor Plan
Scale	1:50@A3
Date	July. 2023
Drawn	D.P
CHKD	DP / S & D
DWG No.	PL-A-02
Rev.	-

DNP ARCHITECTURE
© COPYRIGHT
T: 07870 683044
Email: info@dnparchitecture.com
Web: www.dnparchitecture.net