
* COPYRIGHT. DO NOT SCALE EXCEPT FOR PLANNING PURPOSES. CHECK ALL DIMENSIONS ON SITE. THIS DRAWING IS ONLY TO BE USED ON THE SITE FOR WHICH DESIGNED

1:50 1m 2m 3m
1:100 1m 2m 3m 4m 5m 6m

1:20 200mm 4 600mm 8 1000mm 12
1:1 10mm 20 30mm 40 50mm 60

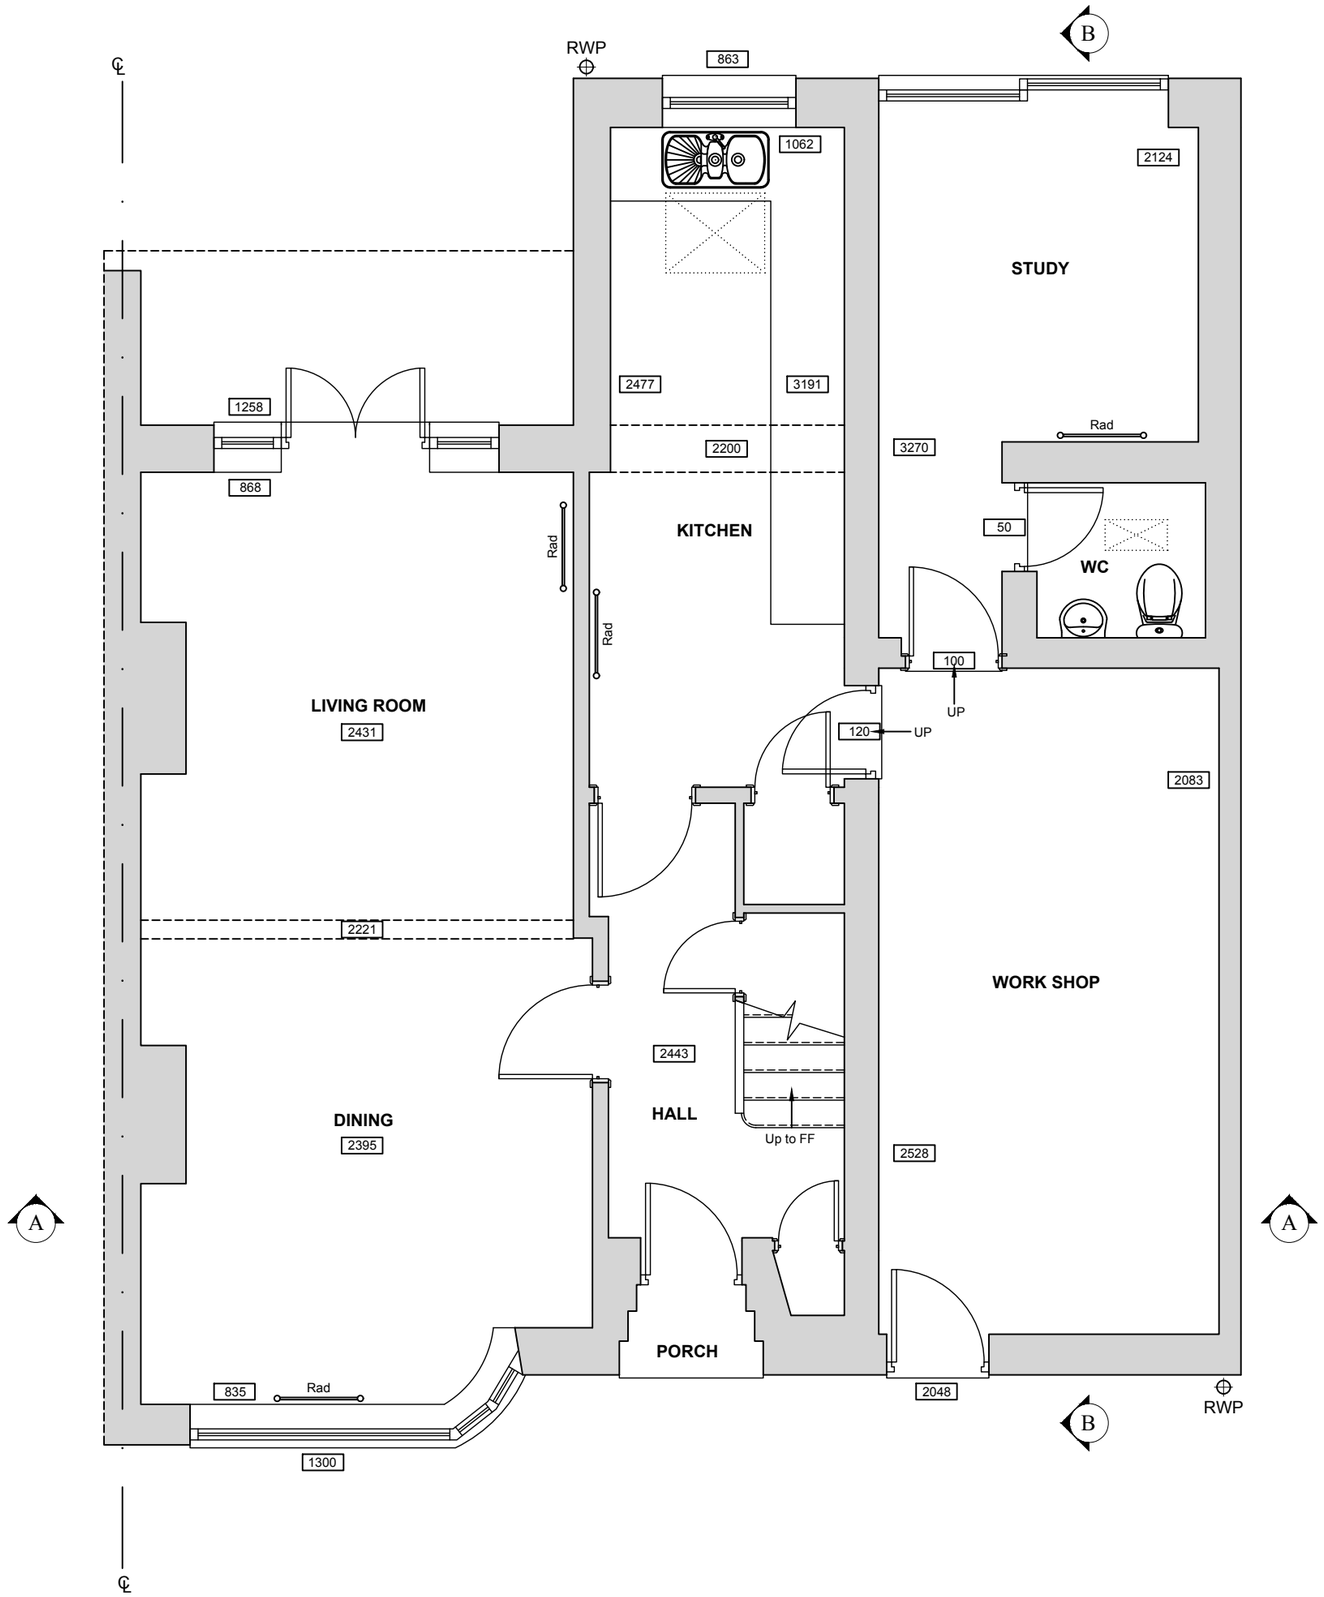

EXISTING GROUND FLOOR PLAN

REVISIONS		DATE

CLIENT:
MR & MRS KEARLEY

PROJECT:
PROPOSED LOFT CONVERSION AT:
NO. 3 DEANSWAY
CHIPPENHAM
WILTSHIRE
SN15 1QY

TITLE:
EXISTING GROUND FLOOR PLAN

DRAWN: RJ	SCALES @ A3:
CHECKED: JA	1:50
DATE: SEP 21	
DRG No: AA/21/60/01	REV: -

Armstrong architecture
THE OLD BAKEHOUSE, 21 TIMBER STREET,
CHIPPENHAM, WILTSHIRE, SN15 3BS
01249 404 004 info@armstrongarchitecture.co.uk