MLS
Sept 2022

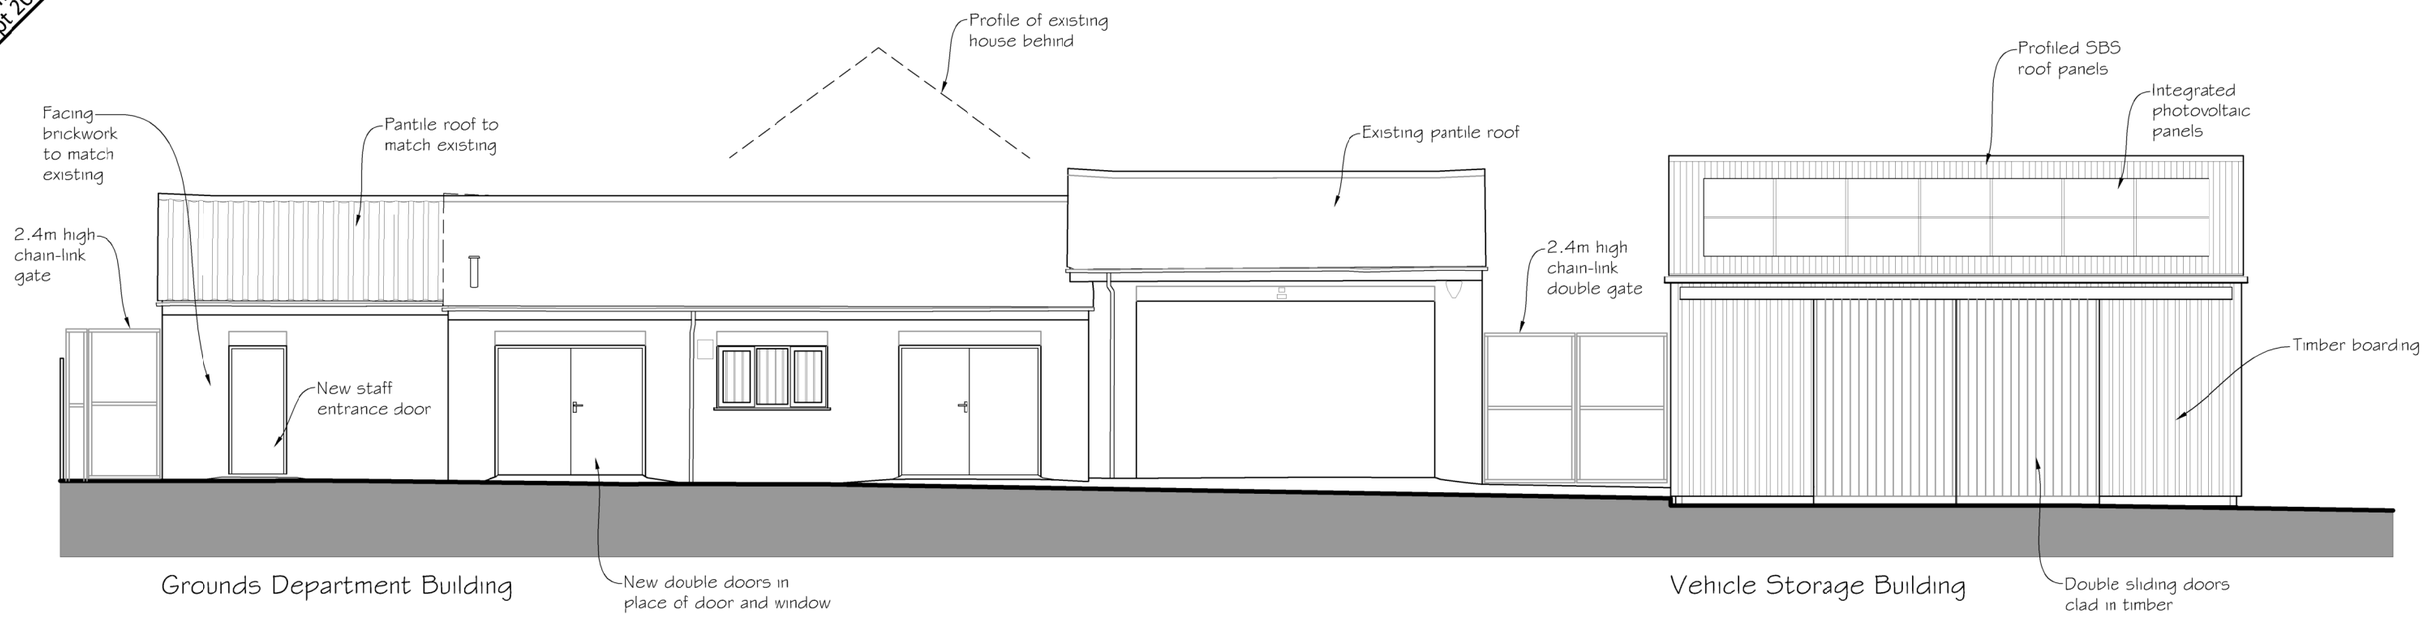

South Elevation

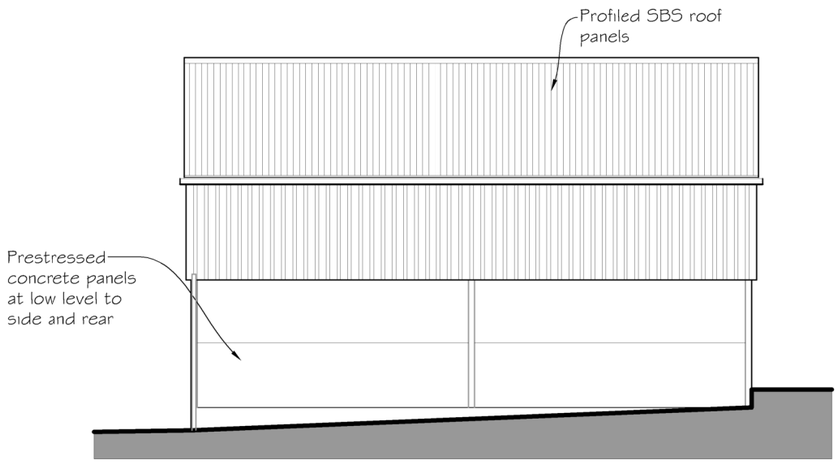

North Elevation

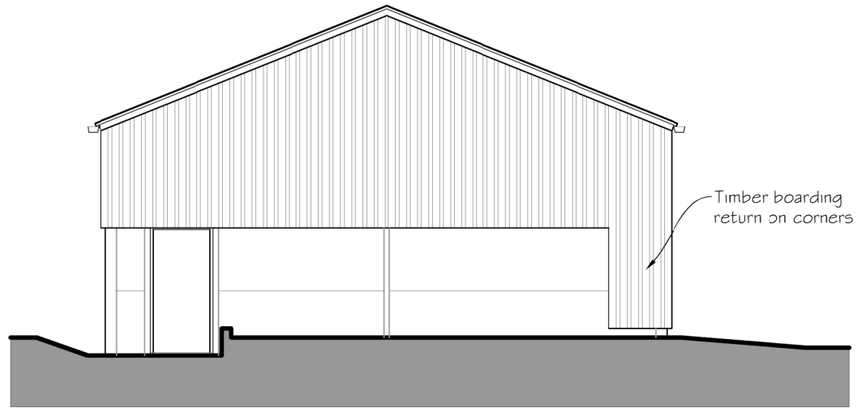

West Elevation

Vehicle Storage Building

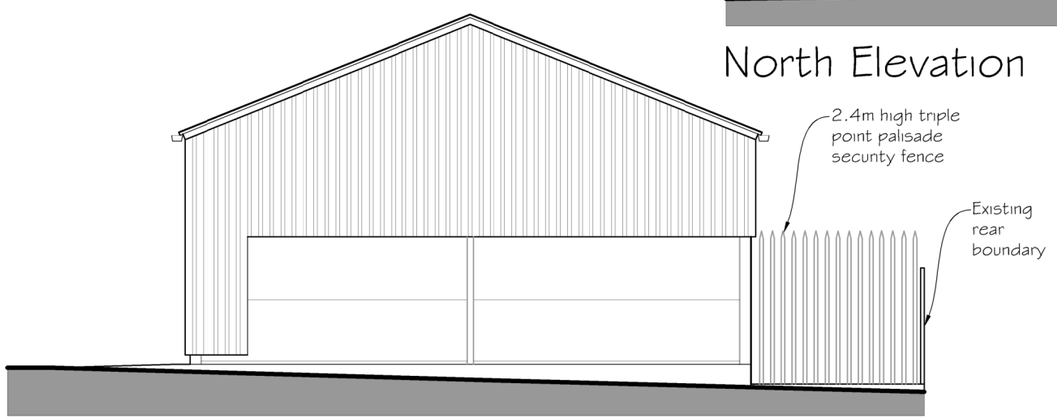

East Elevation

PROJECT

GROUNDS DEPARTMENT BUILDING, MARLBOROUGH TOWN COUNCIL

REVISION	DATE	AMENDMENTS
A	02.05.23	General amendments

SCALE BAR - 1:100

PLANNING ISSUE

PROPOSED PLANS

1:100 @ A3

MATHEWSON WATERS ARCHITECTS
The Old Surgery
Crowle Road . Lambourn RIBA
Berkshire . RG17 8NR Chartered Practice
enquiries@mw-architects.co.uk
www.mw-architects.co.uk
01488 73131
Devizes Studio: 01380 721994
Wiltshurch Studio: 07540 765563

© MATHEWSON WATERS ARCHITECTS LLP

22038. 108A

MW

ALL FIGURED DIMENSIONS ARE TO BE TAKEN IN PREFERENCE TO SCALED DIMENSIONS AND ANY INACCURACIES ARE TO BE REPORTED TO THE ARCHITECT. DIMENSIONS TO BE CHECKED ON SITE BEFORE ANY WORK IS PUT IN HAND OR PREFABRICATED. COPYRIGHT OF THIS DRAWING IS RETAINED BY THE ARCHITECT AND IT MUST NOT BE REPRODUCED WITHOUT THEIR WRITTEN CONSENT.