
SITE PLAN AS PROPOSED



SITE SECTION A-A AS PROPOSED

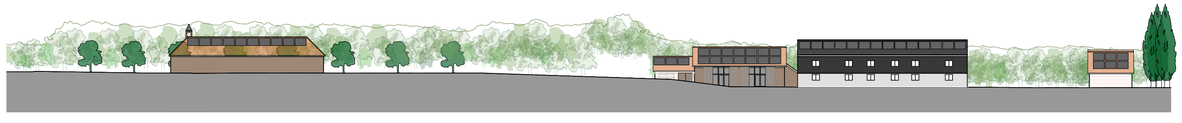

NOTES

Ordnance Survey (c) Crown Copyright 2019. All rights reserved. Licence number 100022432.

Design is subject to topographical survey and all statutory consents.

REV	DATE	DRWN	CHKD	REVISION DETAILS
A	14/06/23	HB	ARW	PLANNING ISSUE

PROJECT TITLE
Former Equestrian Centre
Crooked Soley, Hungerford
RG17 0GW

CLIENT
Mr. A. Gott

DRAWING TITLE
© Harrison & Pitt Architects Ltd
Barn Conversion
Proposed Site Plan and Site Section

DRAWING STATUS
PLANNING

DRAWING No.
2076-031

REVISION
A

SCALE : 1:500 @ A1
DATE : March 2022
DRAWN : BC
CHECKED : ARW

0 10 20 30 40m

hpa
CHARTERED ARCHITECTS
29 CASTLE HILL, LANCASTER LA1 1YN
01524 32479
hpa@hpa.ltd
www.hpa.ltd

DO NOT SCALE SITE DIMENSIONS FROM THIS DRAWING