

NOTES

Design is subject to all statutory consents.


GARAGE / BARN AS PROPOSED

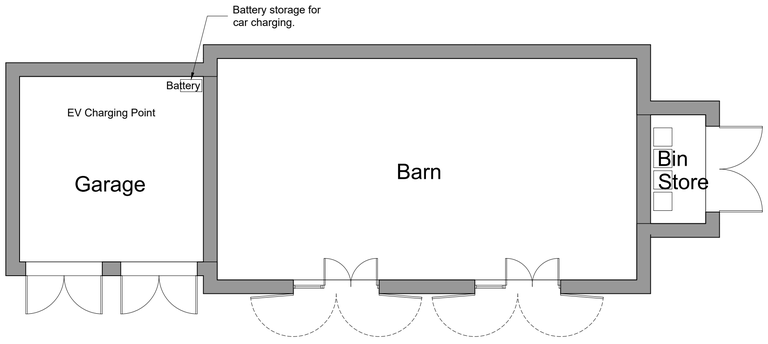


Store/Barn- Plan

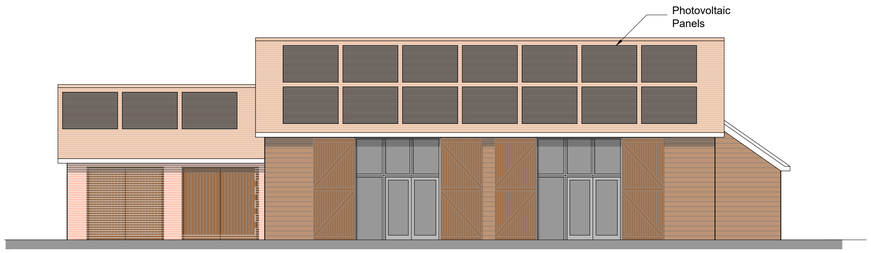


Store/Barn- South Elevation

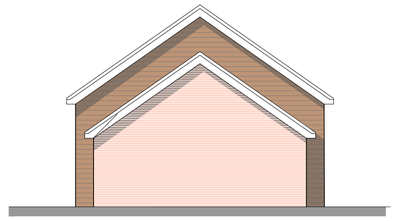

Store/Barn- West Elevation

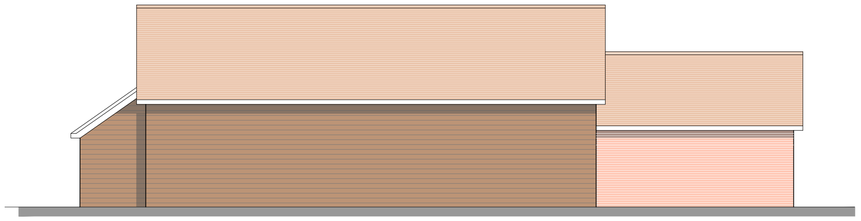


Store/Barn- North Elevation

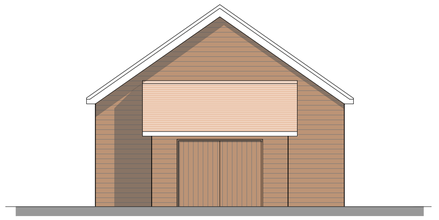


Store/Barn- East Elevation


GARAGE AS PROPOSED

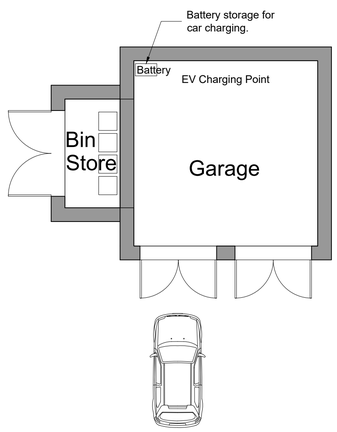


Garage - Plan

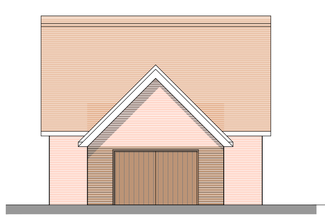


Garage - North Elevation

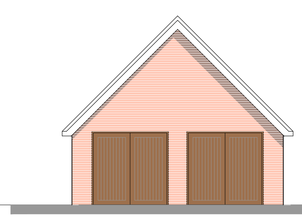

Garage - West Elevation

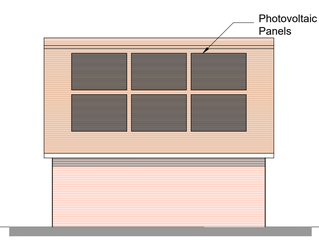

Garage - South Elevation

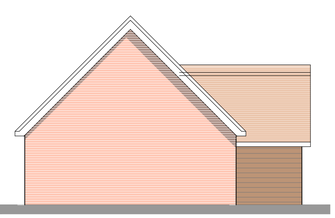

Garage - East Elevation

REV	DATE	DRWN	CHKD	REVISION DETAILS
A	14/06/23	HB	ARW	PLANNING ISSUE

PROJECT TITLE
Former Equestrian Centre
Crooked Soley, Hungerford
RG17 0GW

CLIENT
Mr. A. Gott

© Harrison & Pitt Architects Ltd

DRAWING TITLE
Barn Conversion
Proposed Plans and Elevations
Garages & Barn

DRAWING STATUS
PLANNING

SCALE : 1:100 @ A1
DATE : March 2022
DRAWN : BC
CHECKED : ARW

DRAWING No.
2076-033

REVISION
A

0 2 4 6 8m

hpa
CHARTERED ARCHITECTS
29 CASTLE HILL, LANCASTER LA1 1YN
01524 32479
hpa@hpa.ltd
www.hpa.ltd

DO NOT SCALE SITE DIMENSIONS FROM THIS DRAWING