


All drawings to be read in conjunction with relevant engineer's designs, calculations and specifications and manufacturers specification sheets.
This drawing is to scale for planning purposes. Do not scale this drawing for construction All dimensions to be checked on site before work commences. Any discrepancies should be brought to the designers attention for rectification.

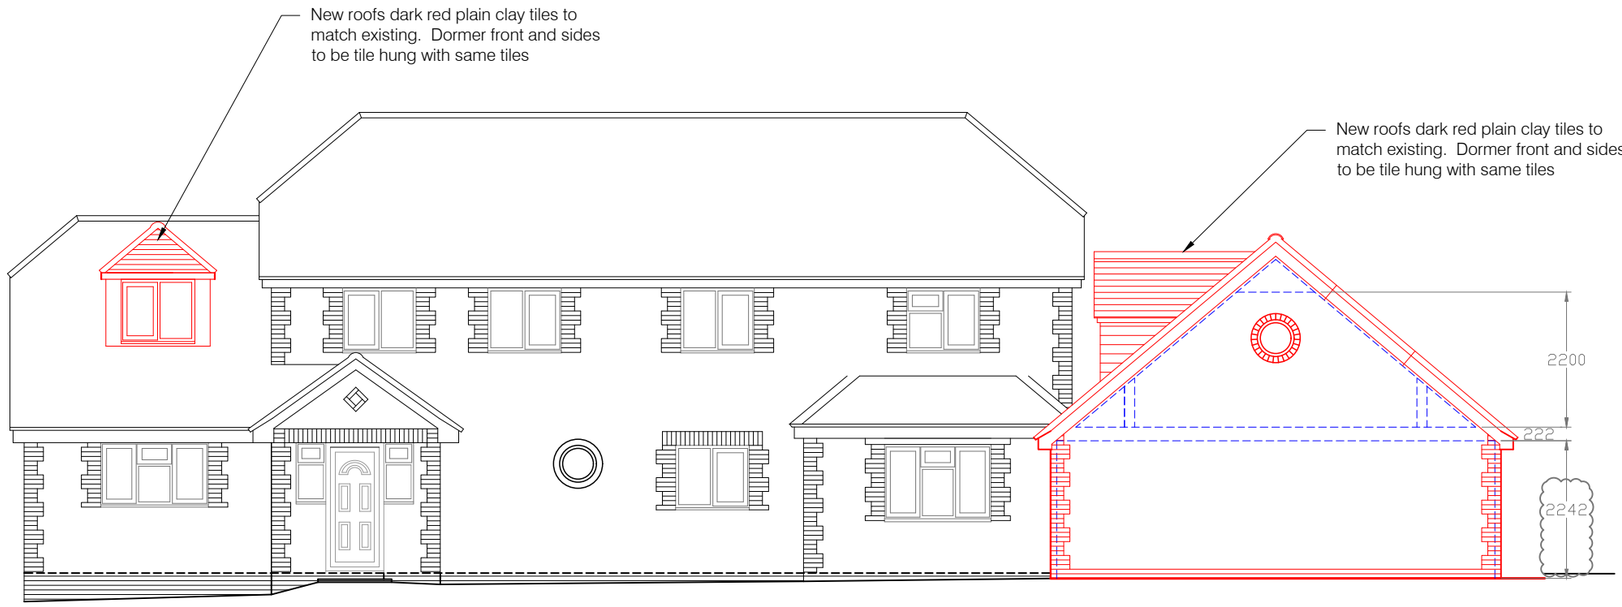


West Elevation

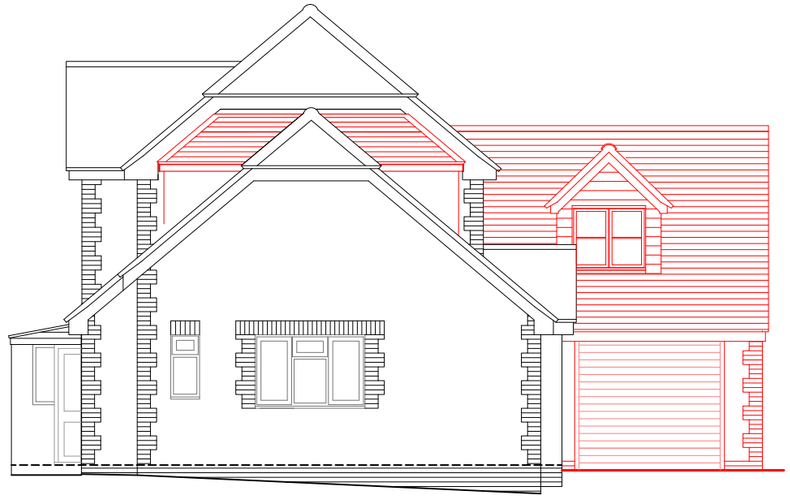

North Elevation

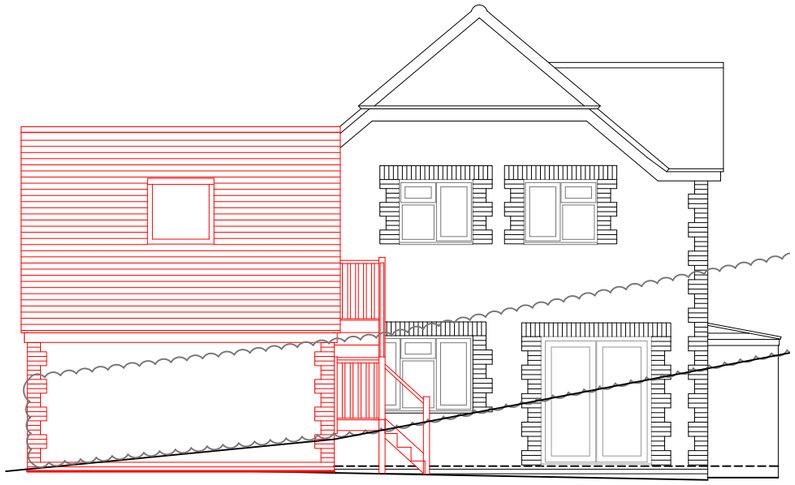

West Elevation

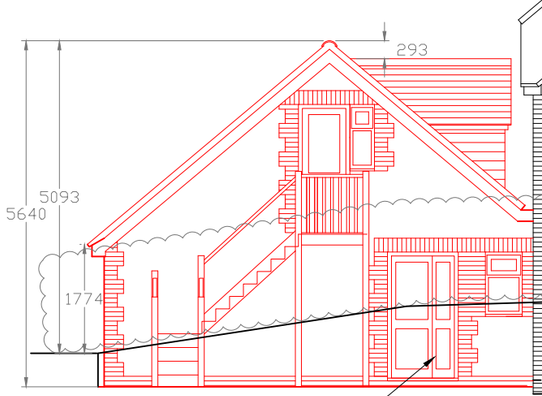

White Upvc windows and doors



East Elevation

-1 0 1 2 3 4 5
Metres

SARSEN DESIGNS
ARCHITECTURAL SERVICES

01722 783296
hp@sarsendesigns.co.uk
www.sarsendesigns.co.uk

CLIENT Barry Musselwhite

PROJECT Tanglewood
Salisbury Road, Shrewton

TITLE Elevations Proposed 3

DATE 11 July 2023

SCALE 1: 100 @ A3

REVISION

DWG NO. TWS08EP PLANNING ISSUE

This drawing is the copyright of Sarsen Designs. All rights reserved. Reproduction only to take place with our written authority.