


All drawings to be read in conjunction with relevant engineer's designs, calculations and specifications and manufacturers specification sheets.
This drawing is to scale for planning purposes. Do not scale this drawing for construction All dimensions to be checked on site before work commences. Any discrepancies should be brought to the designers attention for rectification.

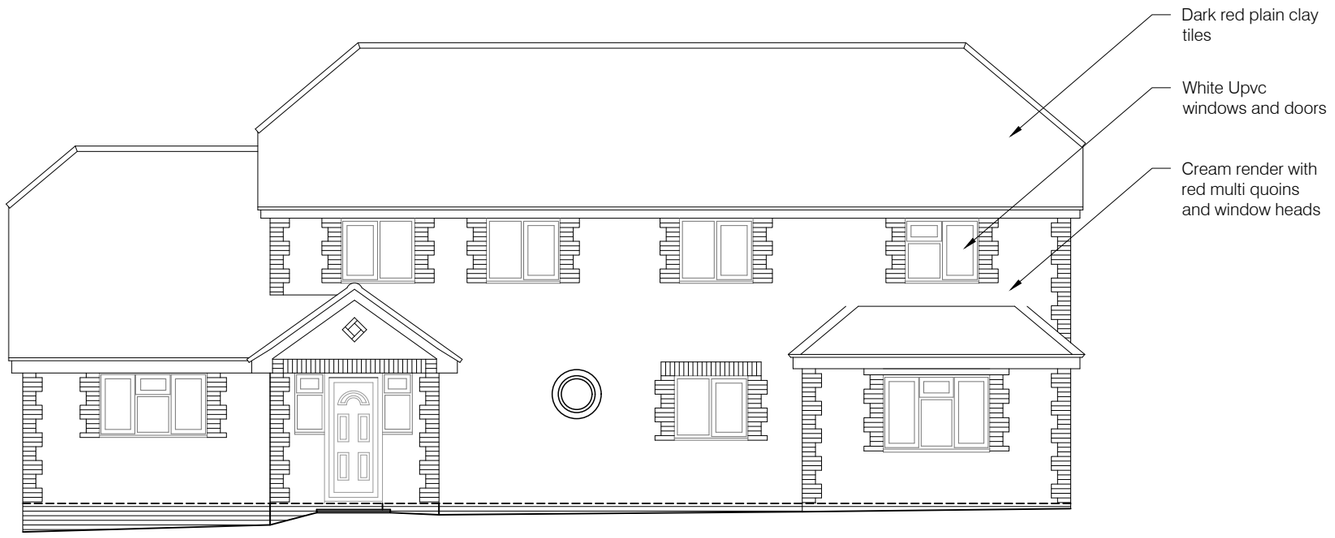

West Elevation

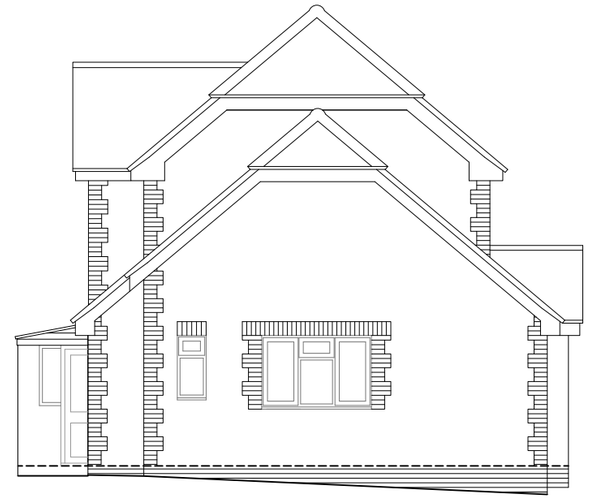

North Elevation

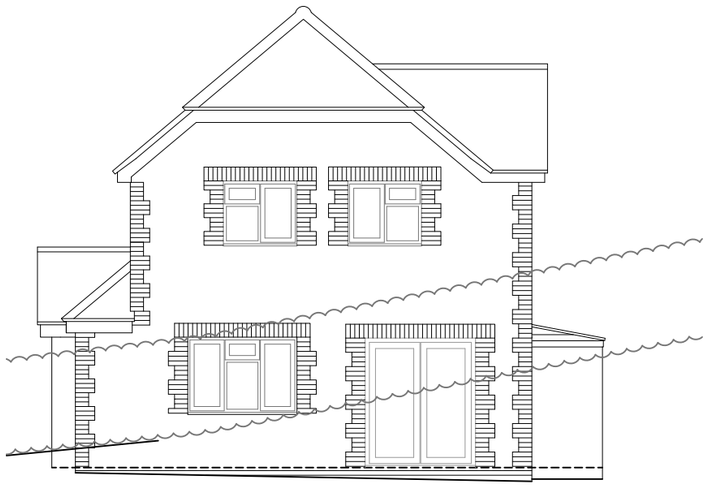

West Elevation



East Elevation

-1 0 1 2 3 4 5
Metres

SARSEN DESIGNS
ARCHITECTURAL SERVICES

01722 783296
hp@sarsendesigns.co.uk
www.sarsendesigns.co.uk

CLIENT Barry Musselwhite	TITLE Elevations Existing		REVISION
PROJECT Tanglewood Salisbury Road, Shrewton	DATE 15 June 2023	SCALE 1: 100 @ A3	DWG NO. TWS07EE PLANNING ISSUE

This drawing is the copyright of Sarsen Designs. All rights reserved. Reproduction only to take place with our written authority.