
Coppice Hill - New Patio

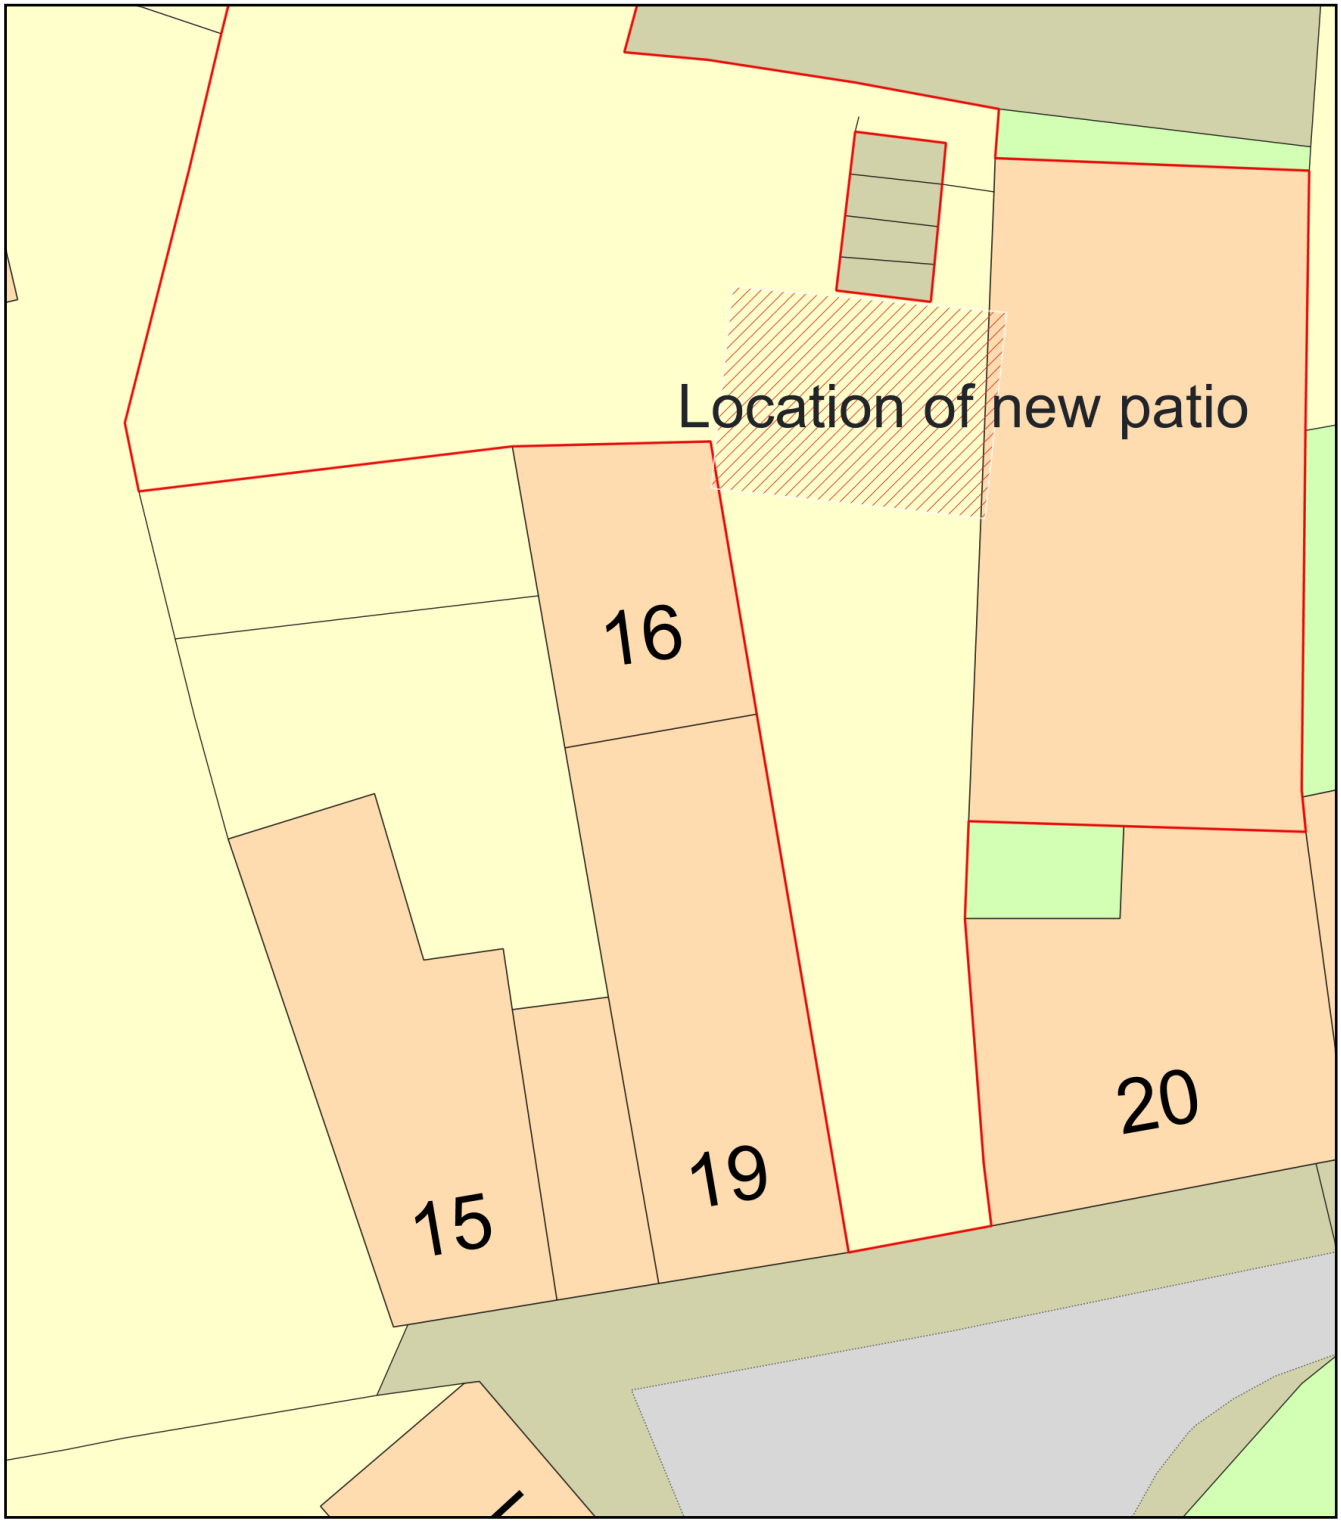

0 10
Metres

N

ReQuestaPlan

Plan Produced for: Mr and Mr Clark-Belk

Date Produced: 28 Dec 2022

Plan Reference Number: TQRQM22362160757117

Scale: 1:200 @ A4

© Crown copyright and database rights 2021 OS 100042766