




1 East
1 : 100

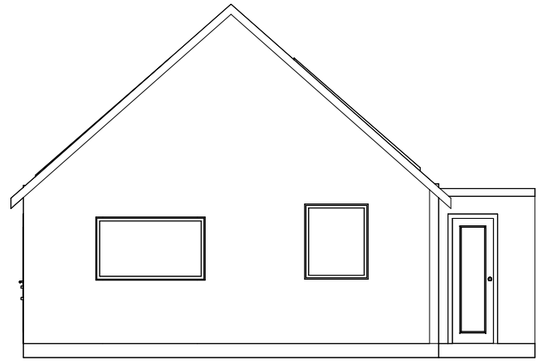

2 North
1 : 100

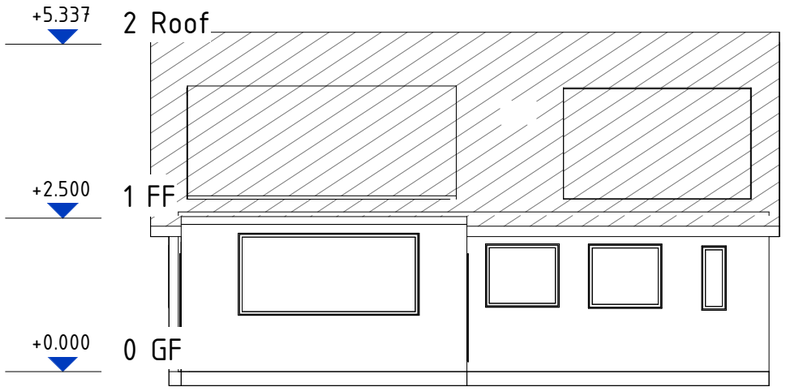

3 West
1 : 100

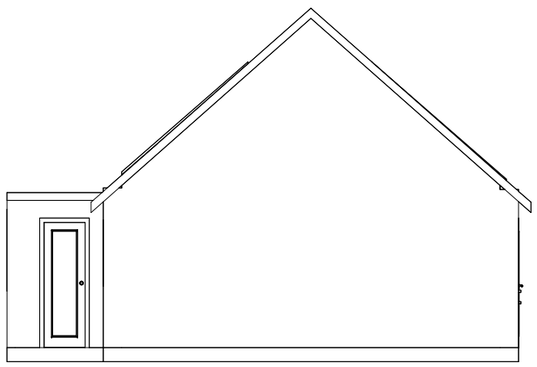

4 South
1 : 100

1 STOP DESIGN & BUILD
128 CITY ROAD, LONDON
EC1V 2NX, UK
Email:info@1stopdesignandbuild.co.uk
Website: www.1stopdesignandbuild.co.uk
Phone no.: 0208 0512780

CLIENT:
Paul Hatton

ADDRESS:
47, Bulbridge Road, Wilton,
Salisbury, Wiltshire SP2 0LF

DRAWN BY	S.B
DRAWING NO.	Arch - A104
TITLE	Exisiting Elevation
DATE	12-07-2023

LEGEND
- EXISTING STRUCTURE
- STRUCTURE TO BE DEMOLISHED
- PROPOSED STRUCTURE
- SHARED WALL

No.	Revision Description	Date

- All material and workmanship must fully comply with all relevant current British Standards and Codes of Practice.
- Drawings not to be scaled for construction.
- Contractor to check all dimensions before ordering any steel work.

SCALE: 1:100 @ A3

0 1M 2M 3M 4M 5M