
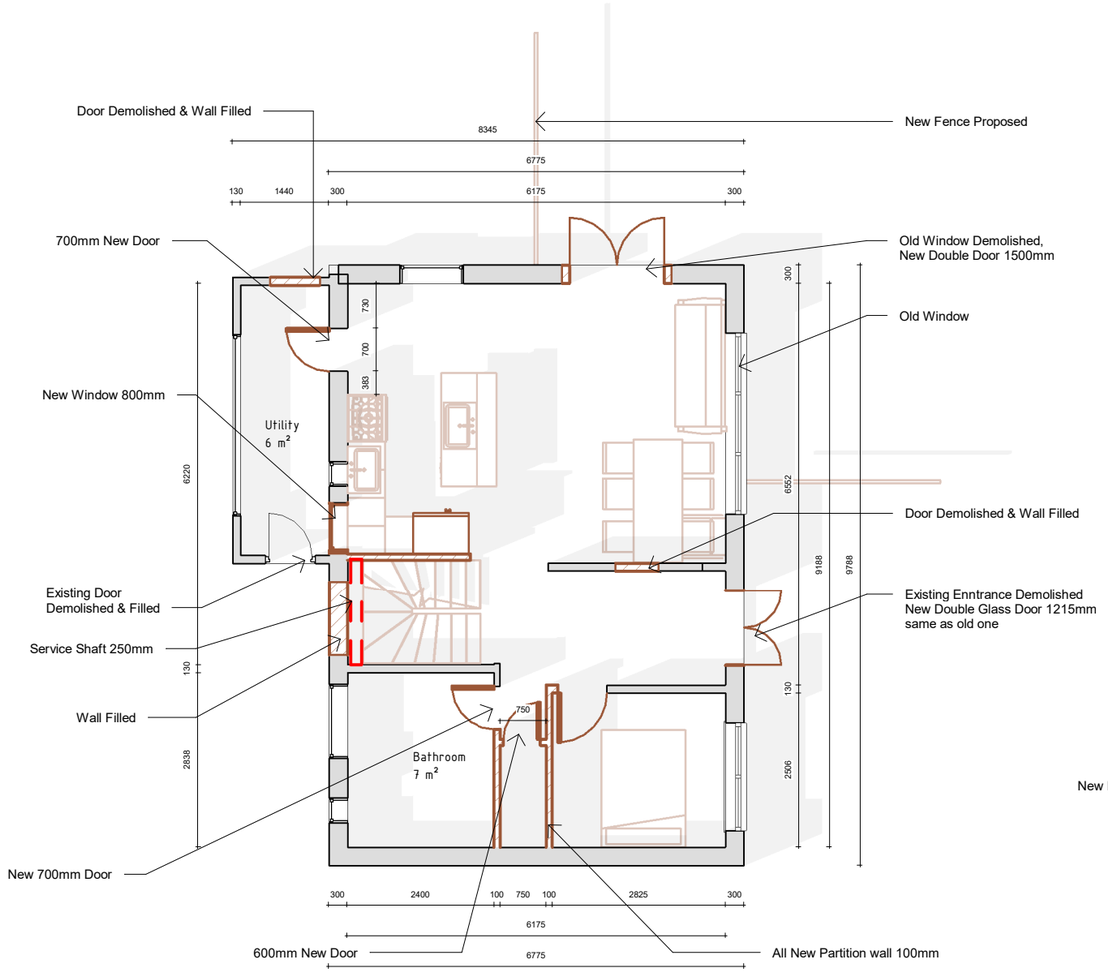


1 0 GF Proposed

1 : 100

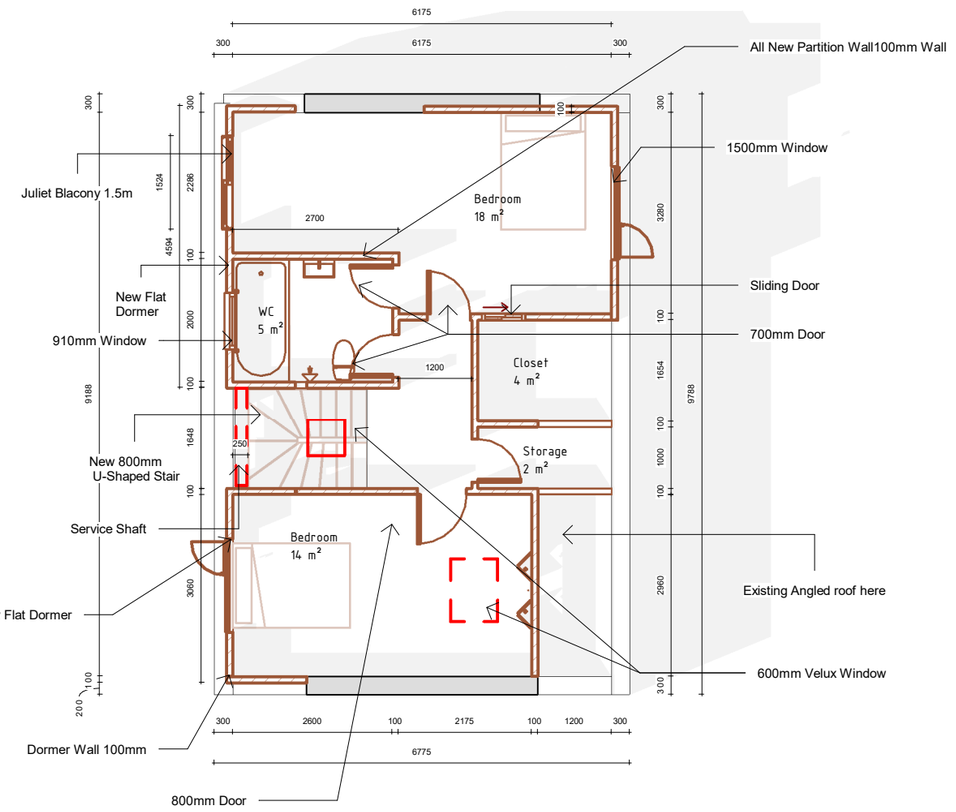

2 1 FF Proposed

1 : 100

1 STOP DESIGN & BUILD
128 CITY ROAD, LONDON
EC1V 2NX, UK
Email:info@1stopdesignandbuild.co.uk
Website: www.1stopdesignandbuild.co.uk
Phone no.: 0208 0512780

CLIENT:

Paul Hatton

ADDRESS:

47, Bulbridge Road, Wilton,
Salisbury, Wiltshire SP2 0LF

DRAWN BY	S.B
DRAWING NO.	Arch - A102
TITLE	Proposed Plans
DATE	12-07-2023
LEGEND	EXISTING STRUCTURE STRUCTURE TO BE DEMOLISHED PROPOSED STRUCTURE SHARED WALL

No.	Revision Description	Date

- All material and workmanship must fully comply with all relevant current British Standards and Codes of Practice.
- Drawings not to be scaled for construction.
- Contractor to check all dimensions before ordering any steel work.

SCALE: 1:100 @ A3

0 1M 2M 3M 4M 5M