

0 2m 4

Scale 1:100

N

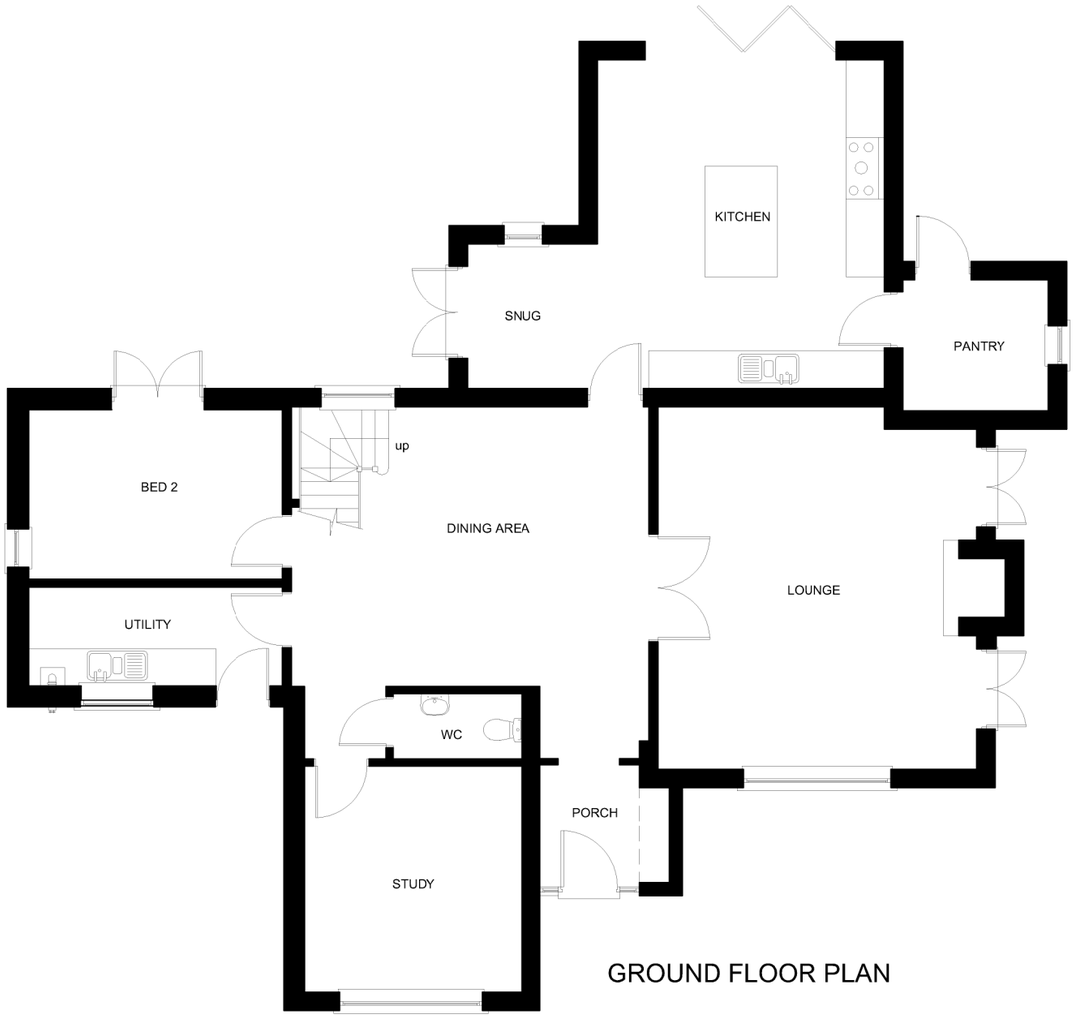

GROUND FLOOR PLAN

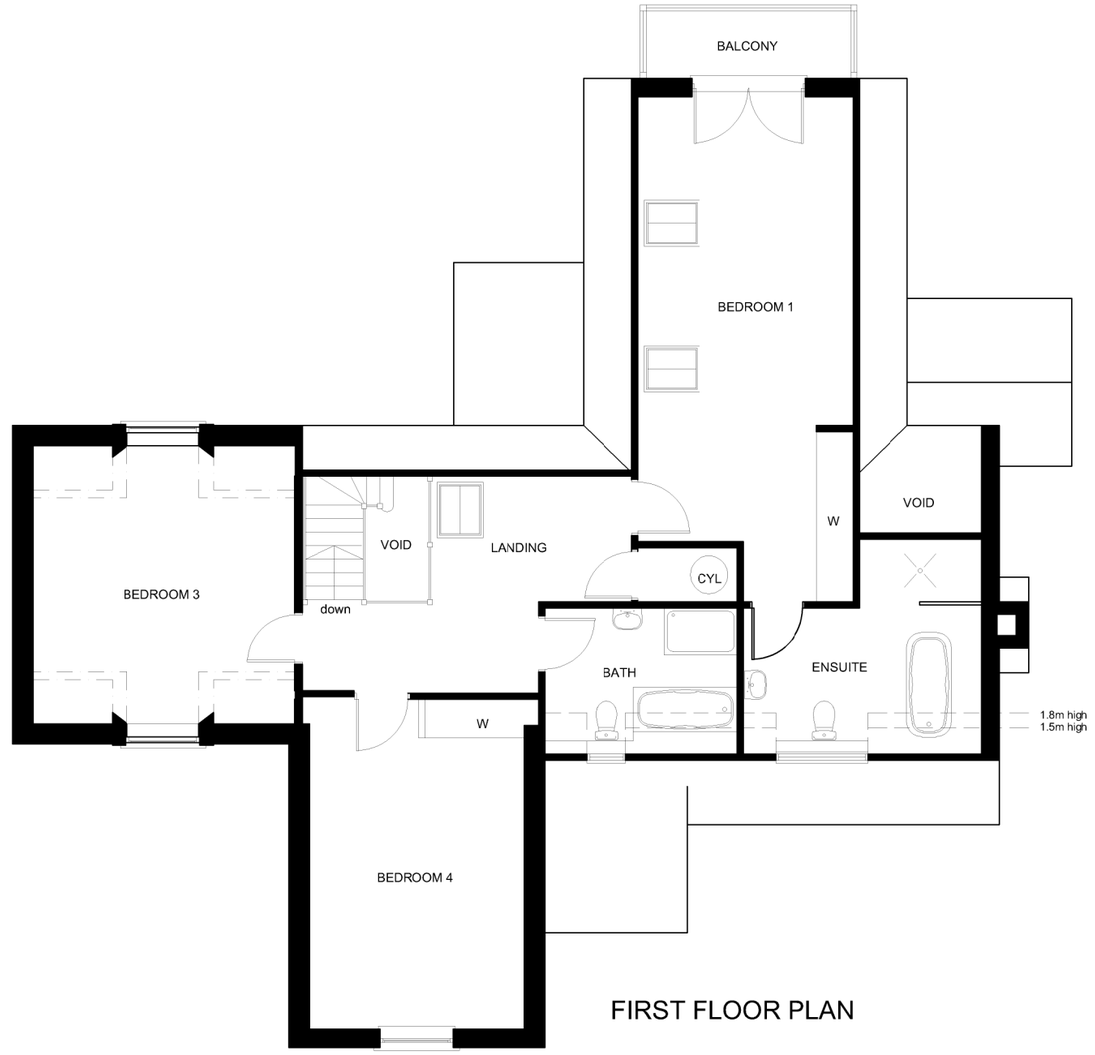

FIRST FLOOR PLAN

LSAD
www.lsarchitecturaldesign.co.uk
07768 808268
lsarchitecturaldesign@outlook.com

This drawing is copyright of LS Architectural Design and may not be copied or reproduced withcut permission.

Figured dimensions are to be taken in preference to scaled dimensions.

Large scale drawings to have preference to small scale drawings.

Client
Mr & Mrs Barker

Project Address
The Hollies
Preston Lane, Preston,
Wiltshire, SN15 4DU

Title
Existing Floor Plans_House

Project Name
The Hollies_Extension & Outbuilding

Scale	PG Size	Drawn	Date
1:100	A3	LRS	14/07/23

Status	Project No	Drawing No	Rev
Planning	2053	P103	