
N

0 20m 100m

Scale 1:2500

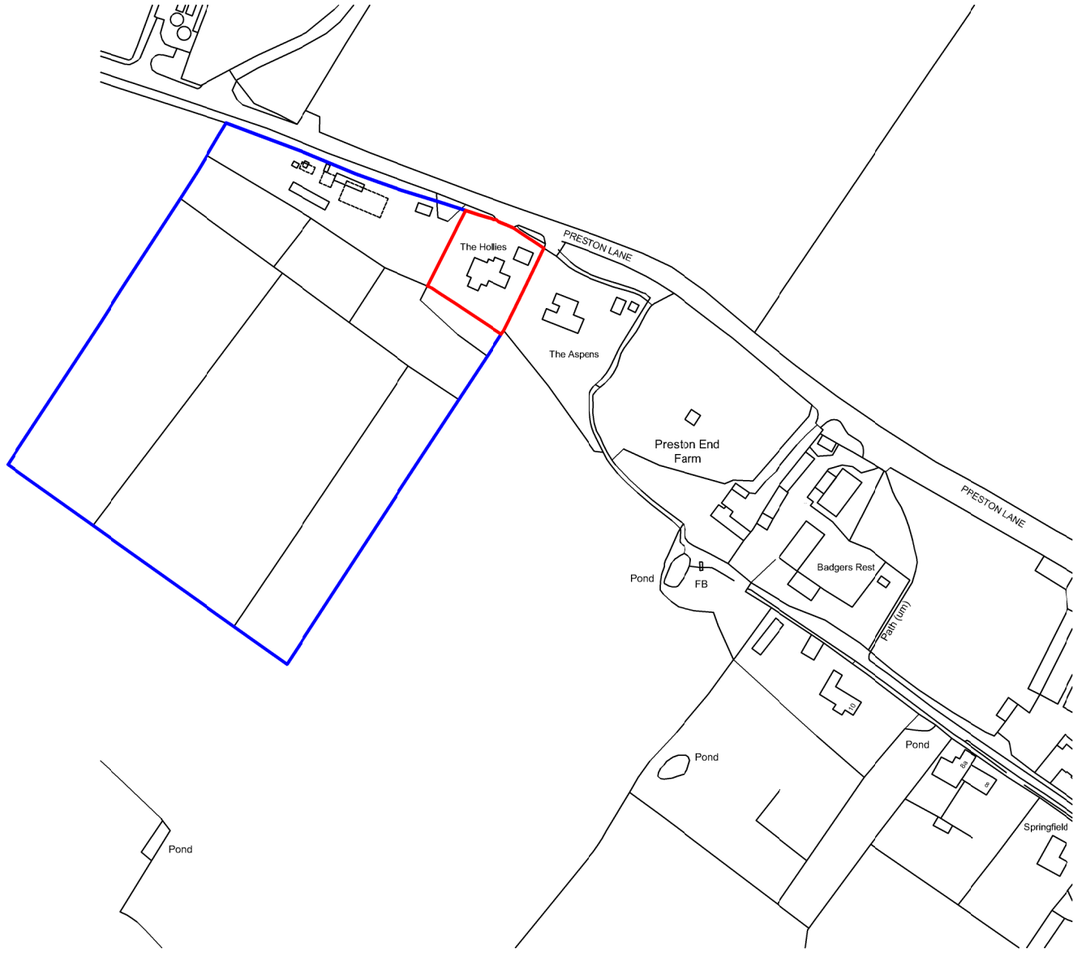

Location Plan



Satellite View

LSAD

www.lsarchitecturaldesign.co.uk
07768 808268
lsarchitecturaldesign@outlook.com

This drawing is copyright of LS Architectural Design and may not be copied or reproduced withcut permission.

Figured dimensions are to be taken in preference to scaled dimensions.

Large scale drawings to have preference to small scale drawings.

Client
Mr & Mrs Barker

Project Address
The Hollies
Preston Lane, Preston,
Wiltshire, SN15 4DU

Title
Location Plan

Project Name
The Hollies_Extension & Outbuilding

Scale	PG Size	Drawn	Date
1:2500	A3	LRS	14/07/23

Status	Project No	Drawing No	Rev
Planning	2053	P100	