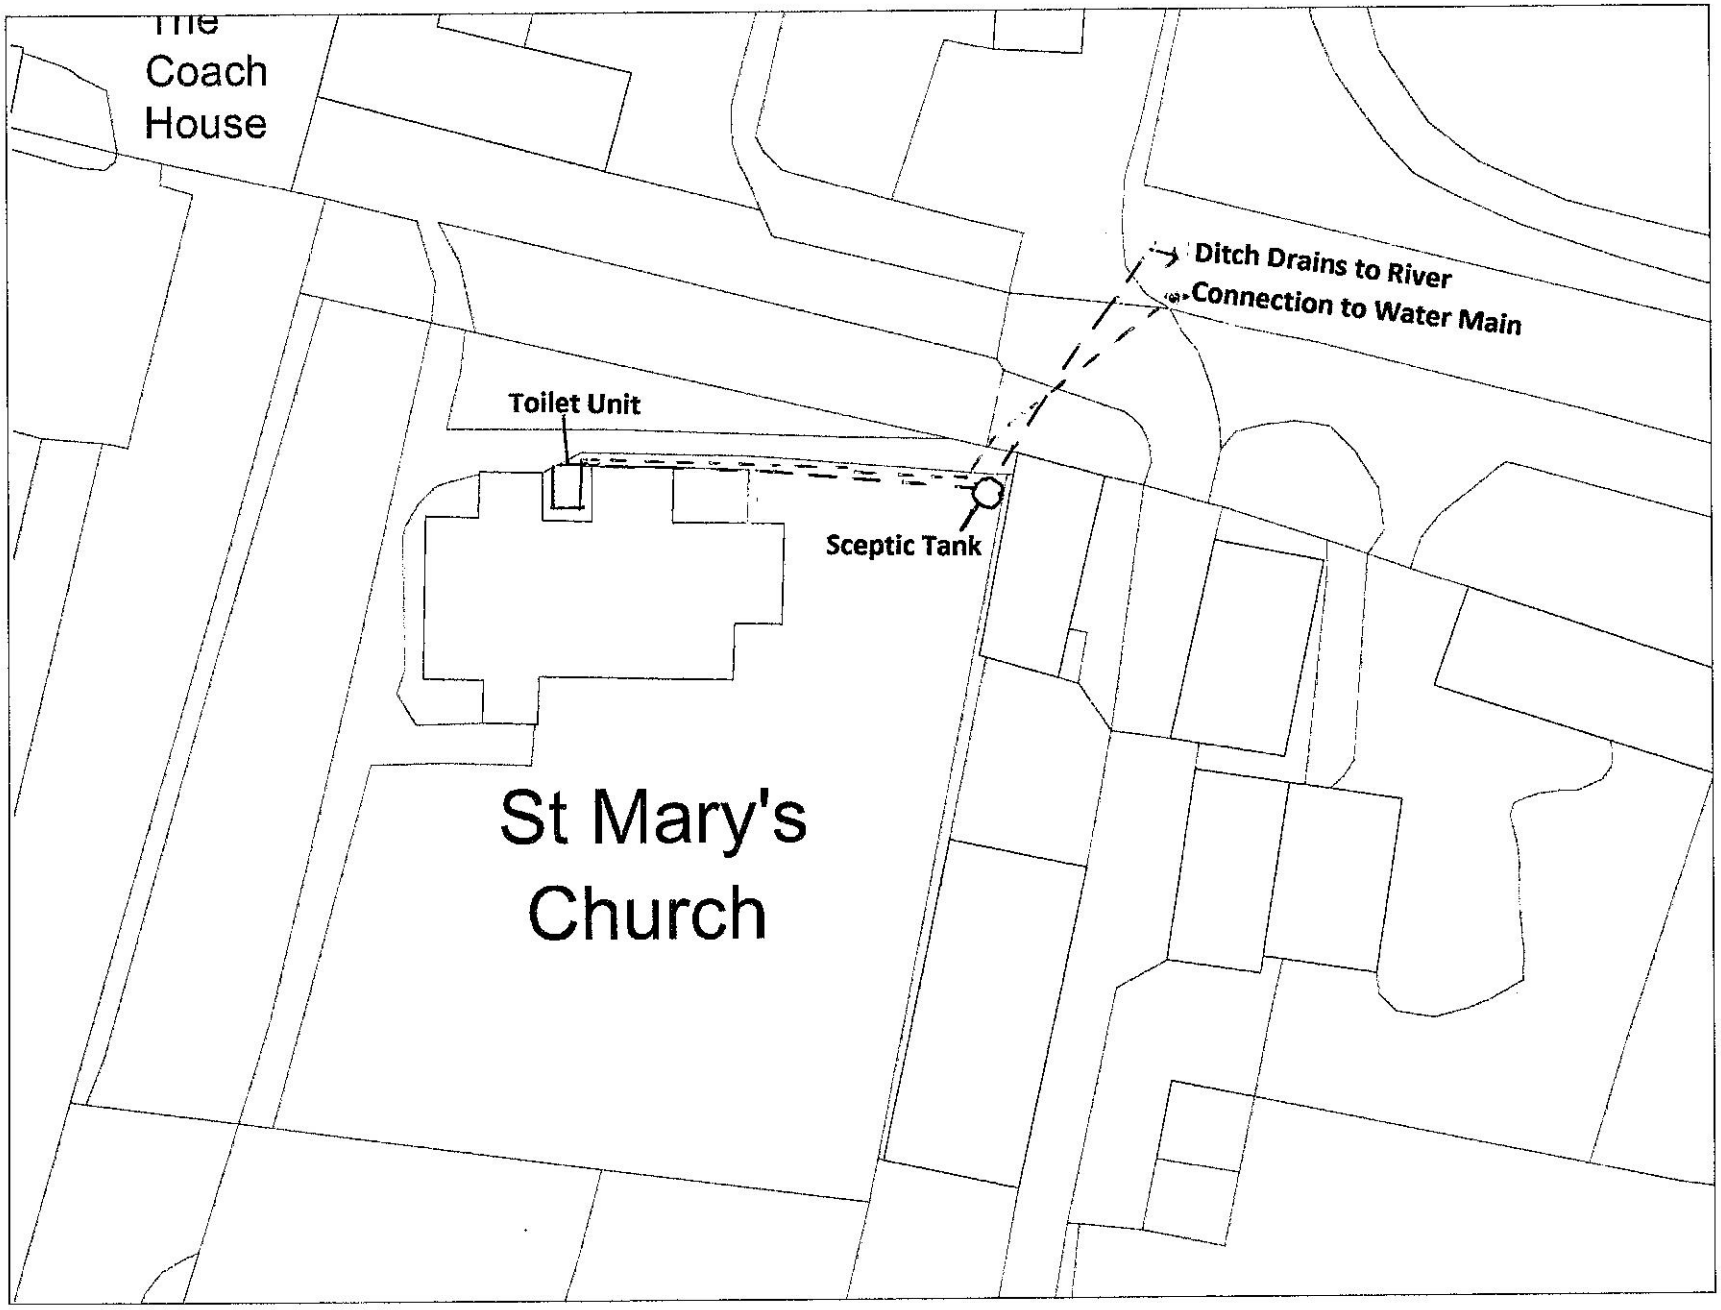


TITLE

Luckington Church

DETAIL

Proposed
Block Plan

SCALE

1:500 @ A4

0 10 20 m