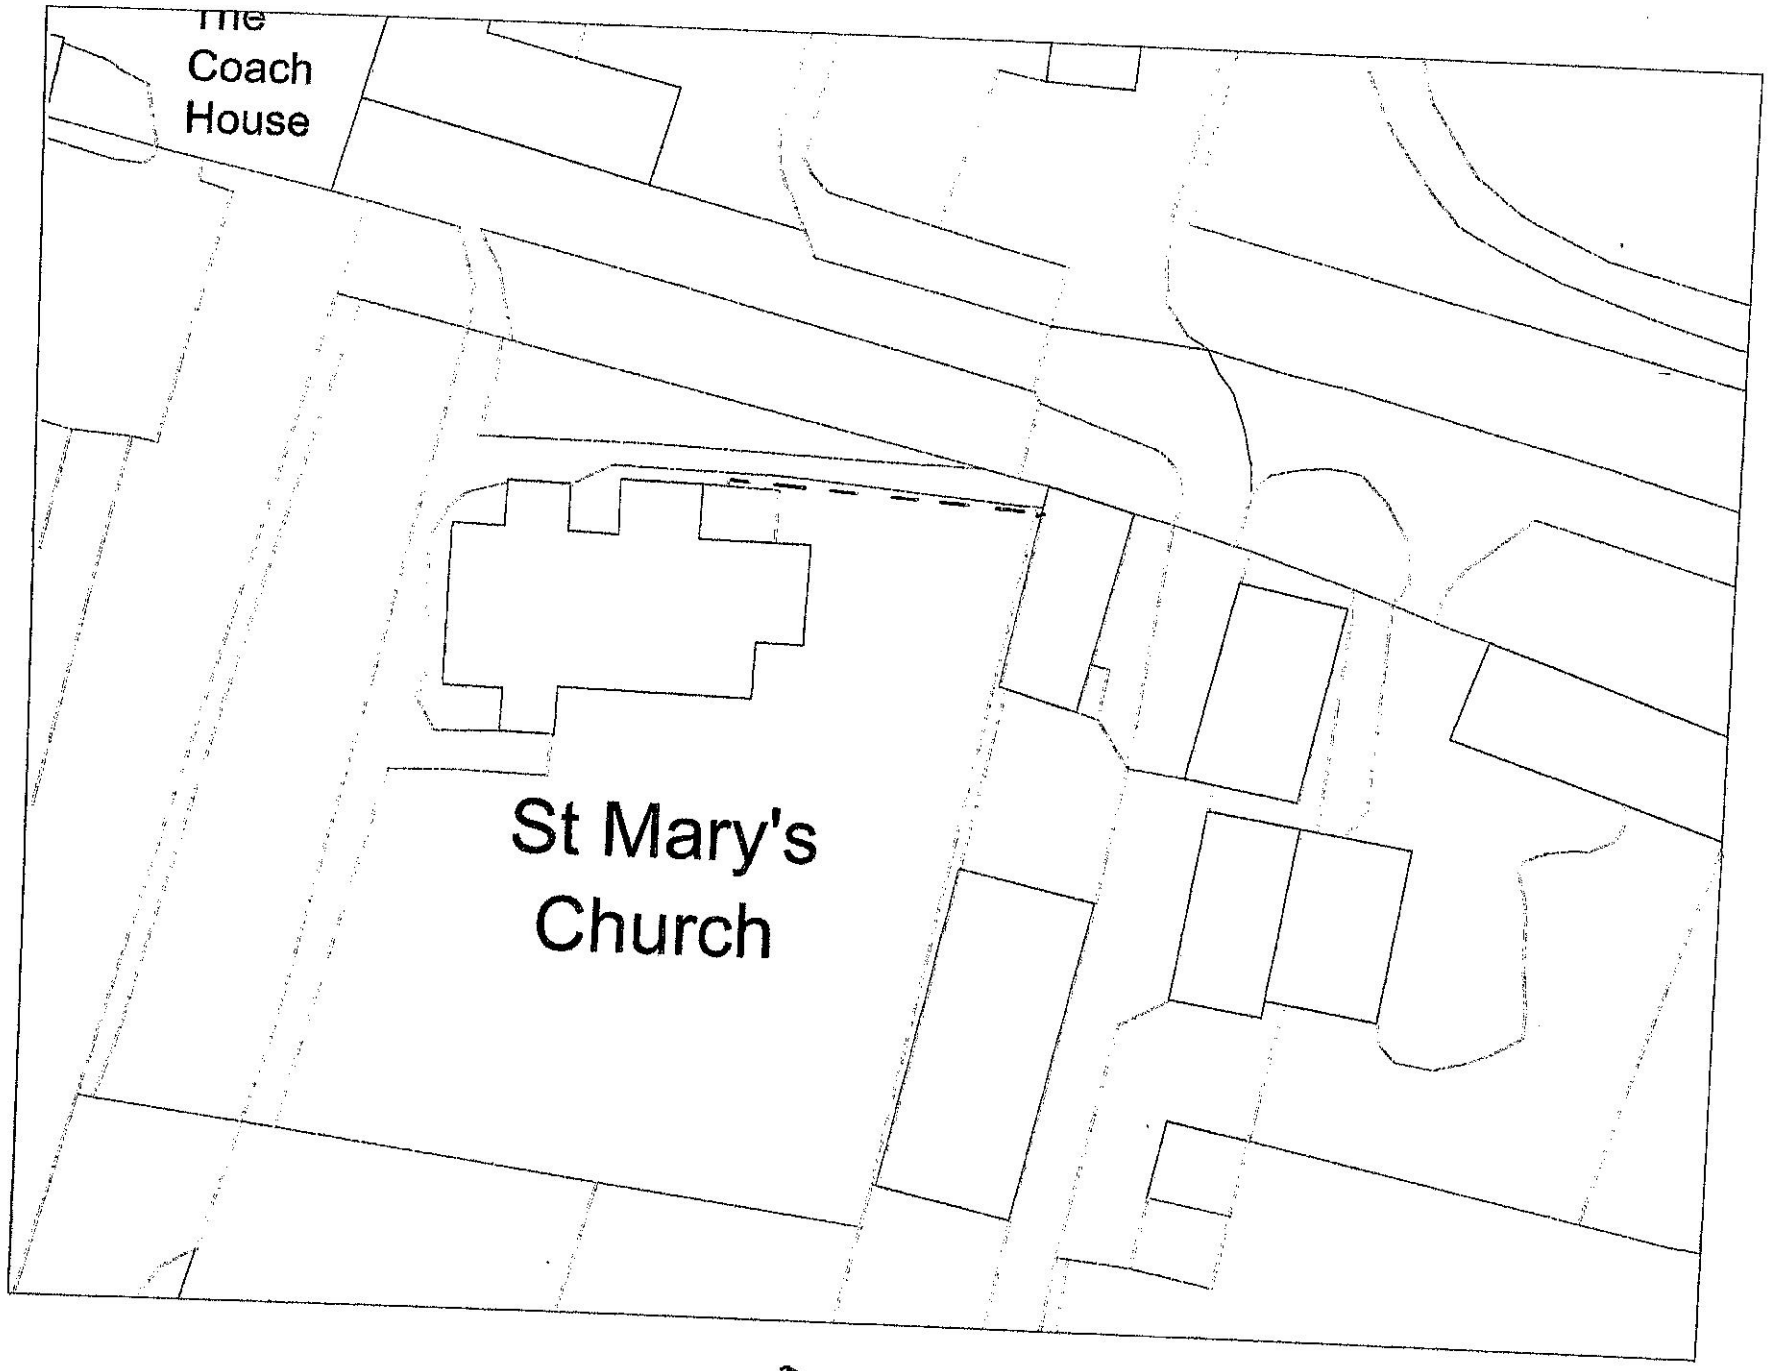


TITLE
Luckington Church

DETAIL
Existing
Block Plan

SCALE
1:500 @ A4

0 10 20
m

Existing Water Run

N