
St Mary's & St Ethelbert's Church, Luckington

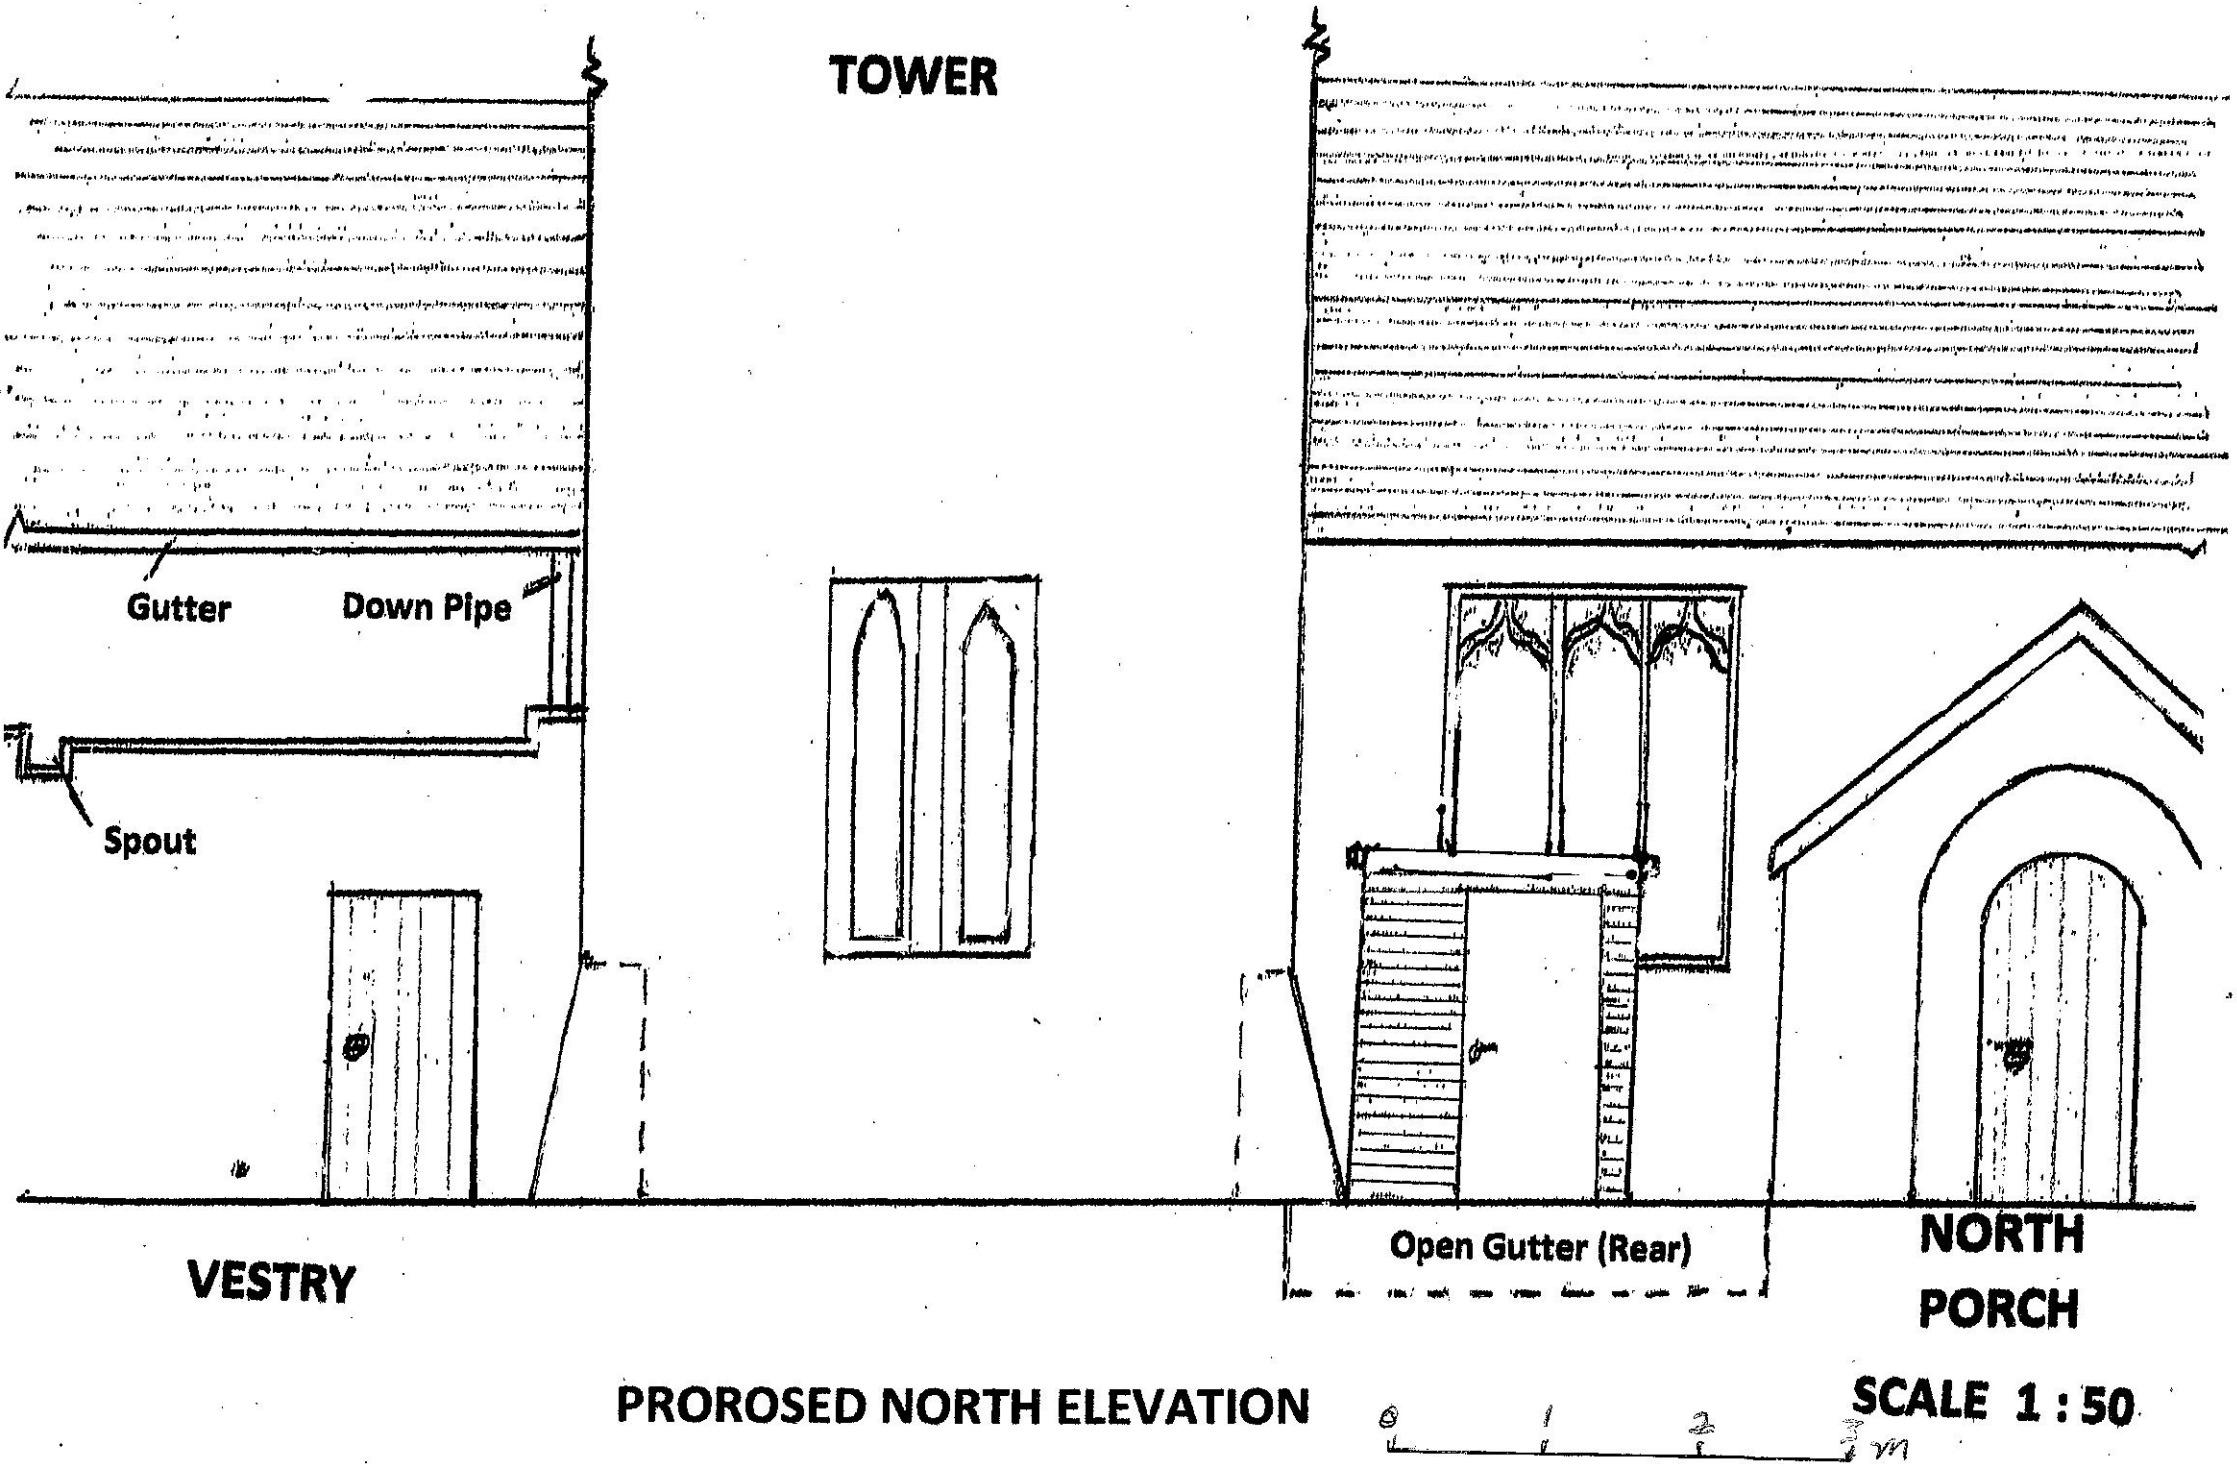

PROROSED NORTH ELEVATION

SCALE 1 : 50