


NORTH ELEVATION

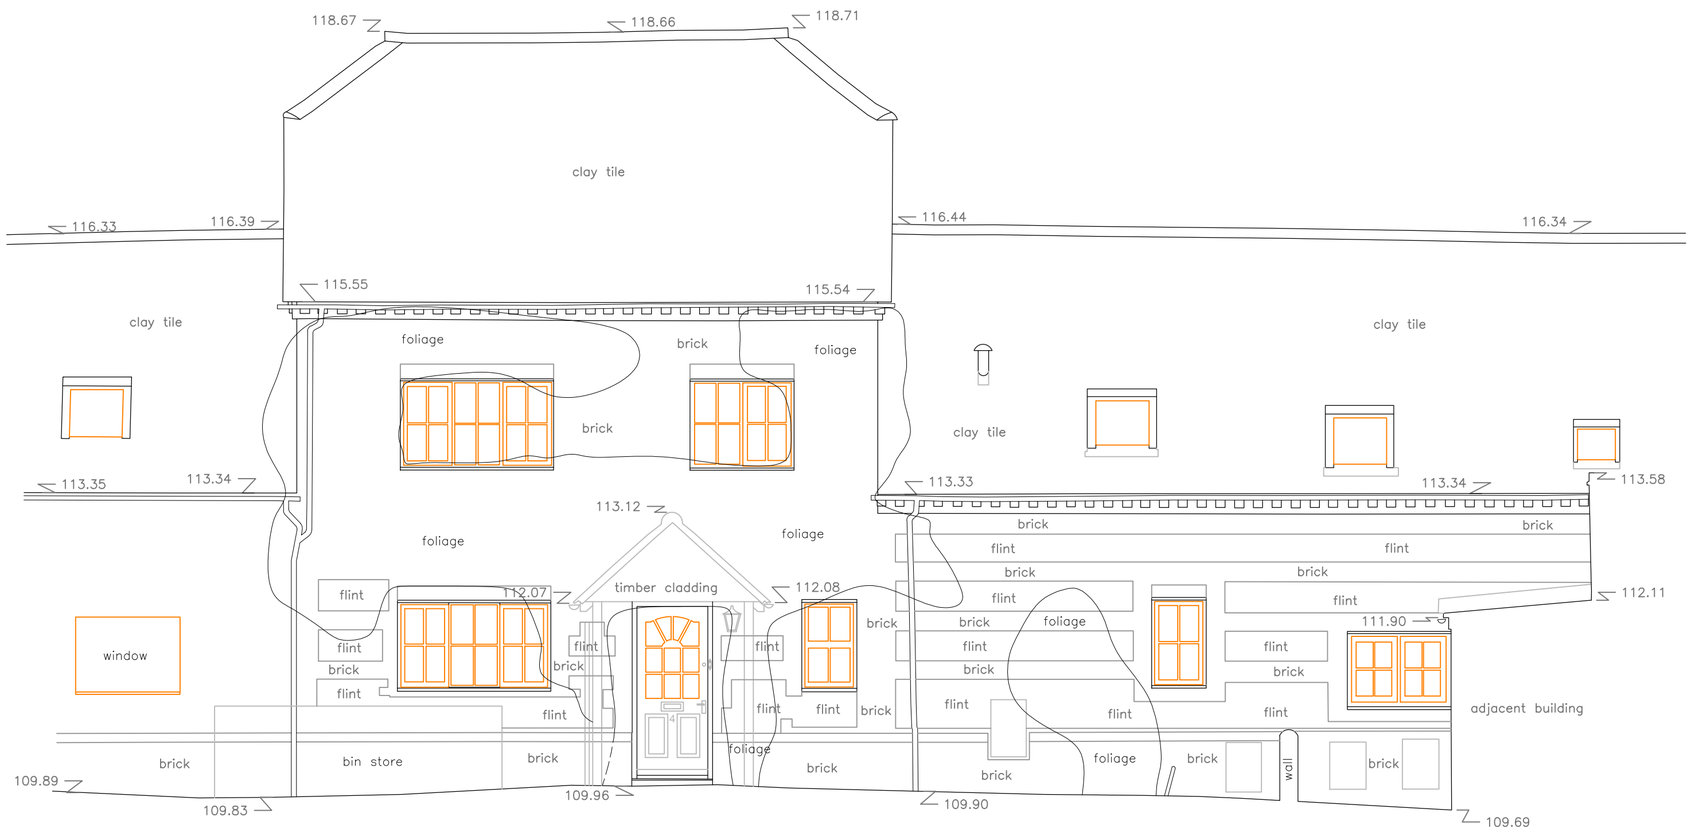


SOUTH ELEVATION

0 1m 2m 3m 4m 5m 6m 7m 8m 9m 10m

Scale 1 : 50

Elevation Locations

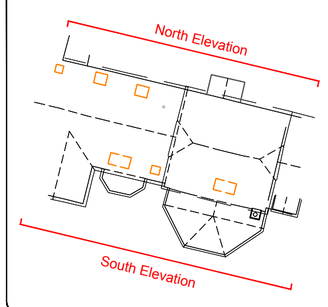

DANDO surveying ltd
Land & Measured Building Surveyors
27-29 New Street
Charfield
Wotton under Edge
South Glos.
GL12 8ES
Tel: 01453 845017
Tel: 01453 845360
www.dandosurveying.co.uk
enquiries@dandosurveying.co.uk

Project Name:
4 Craven Farmhouse Cottages
Chilton Foliat, Hungerford RG17 0TZ

Drawing Title:
Existing Elevations

Client:
Francesca Bell
Agent:

Date: 3rd January 2023	Scale: 1:50 @ A1	
Grid Orientation: North GPS	Sheet ID: OO4cravenEL	Rev: None
Site Level Datum: OS GPS	Surveyed By: SP	Drawn By: EK