
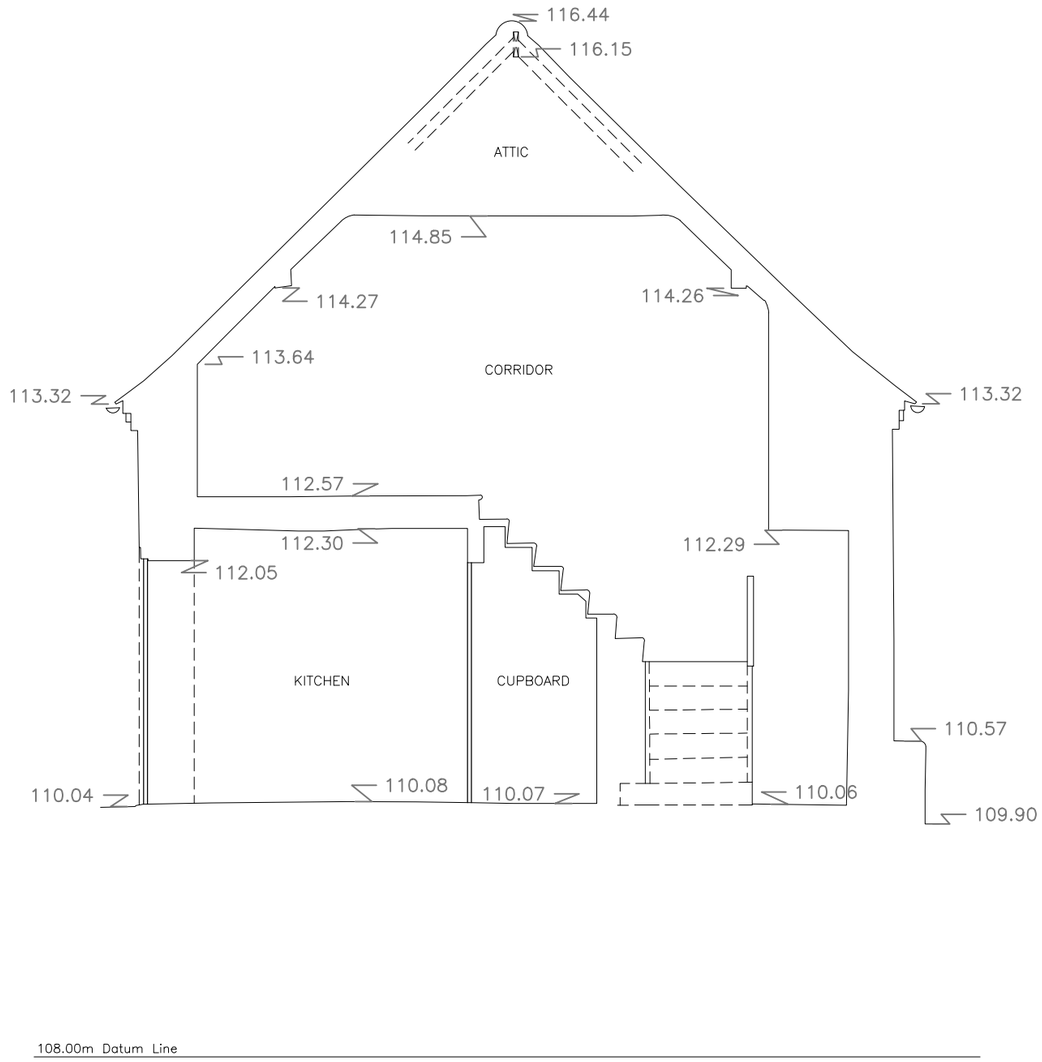



SECTION A

0 1m 2m 3m 4m 5m

Scale 1 : 50

## Section Locations

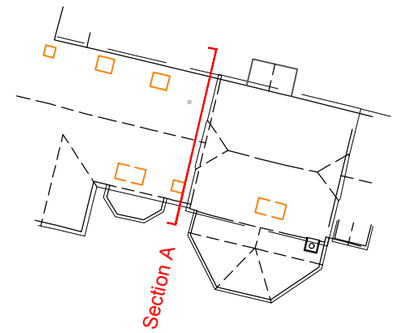


DANDO surveying ltd
Land & Measured Building Surveyors

27-29 New Street
Charfield
Wotton under Edge
South Glos.
GL12 8ES

Tel: 01453 845017
Tel: 01453 845360
www.dandosurveying.co.uk
enquiries@dandosurveying.co.uk

Project Name:
4 Craven Farmhouse Cottages
Chilton Foliat, Hungerford RG17 0TZ

Drawing Title:
Existing Section

Client:
Francesca Bell
Agent:

| Date: 3rd January 2023 | Scale: 1:50 @ A3 | |
|---|---|---|
| Grid Orientation<br>North GPS | Sheet ID<br>OO4cravenSEC | Rev<br>None |
| Site Level Datum<br>OS GPS | Surveyed By<br>SP | Drawn By<br>EK |