
COPYRIGHT
This drawing is the property of Michael Goff. The information given on it is protected by copyright and any form of copying or reproduction is strictly forbidden. The drawing remains the property of Michael Goff and is subject to recall without notice.

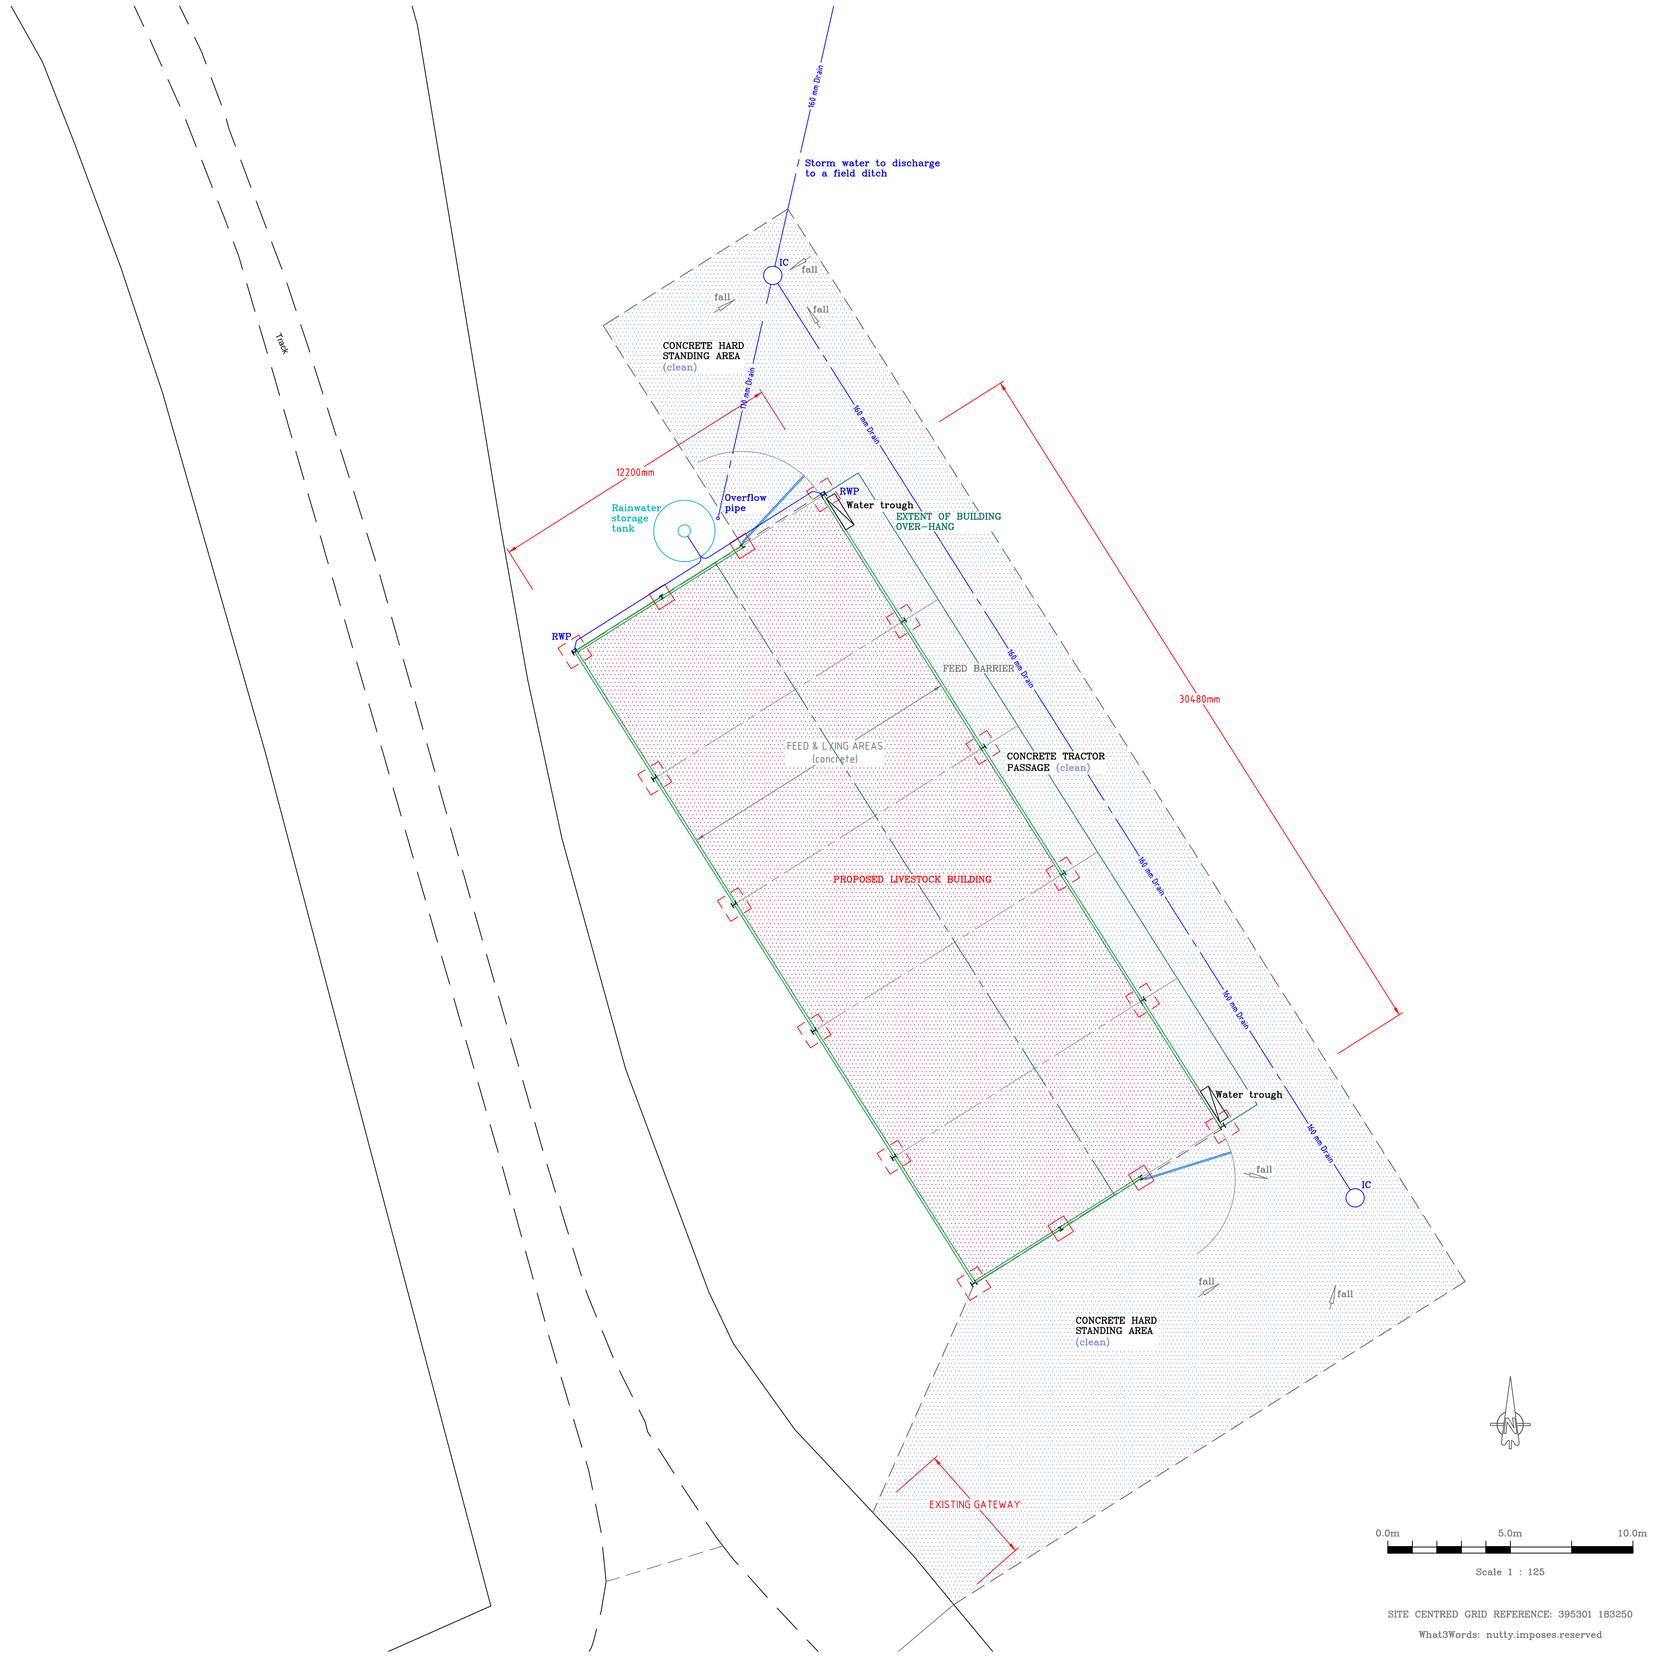

0.0m 5.0m 10.0m

Scale 1 : 125

SITE CENTRED GRID REFERENCE: 395301 183250

What3Words: nutty.imposes.reserved

DRAWING ISSUED FOR PLANNING PURPOSES
08/06/2023

CLIENT:
PALMER FARMING LTD.
COLGATE FARM,
HAM ROAD,
CHELTENHAM,
GL54 4EZ.

PROJECT:
PROPOSED LIVESTOCK BUILDING ON LAND AT GREAT SOMERFORD.

MICHAEL GOFF
Agricultural Planning & Project Management
Telephone: 07739 279042

SCALE:	DRAWN:	DATE:
1 : 100 (@ A1)	M Goff	28/05/2023

TITLE: SITE PLAN.

Drawing No: PAL/PLN/001.