




PROPOSED NORTH FACING ELEVATION
Scale 1:100

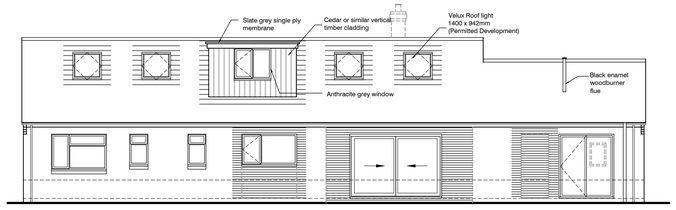


PROPOSED EAST FACING ELEVATION
Scale 1:100

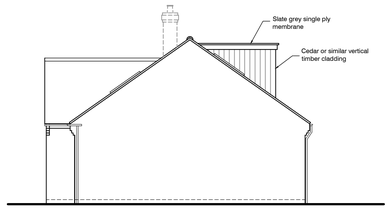


PROPOSED SOUTH FACING ELEVATION
Scale 1:100

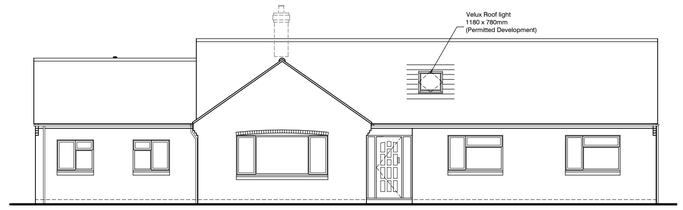


PROPOSED WEST FACING ELEVATION
Scale 1:100

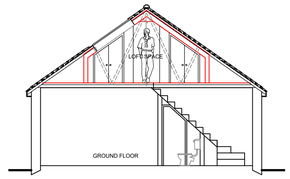

PROPOSED SECTION
Scale 1:100

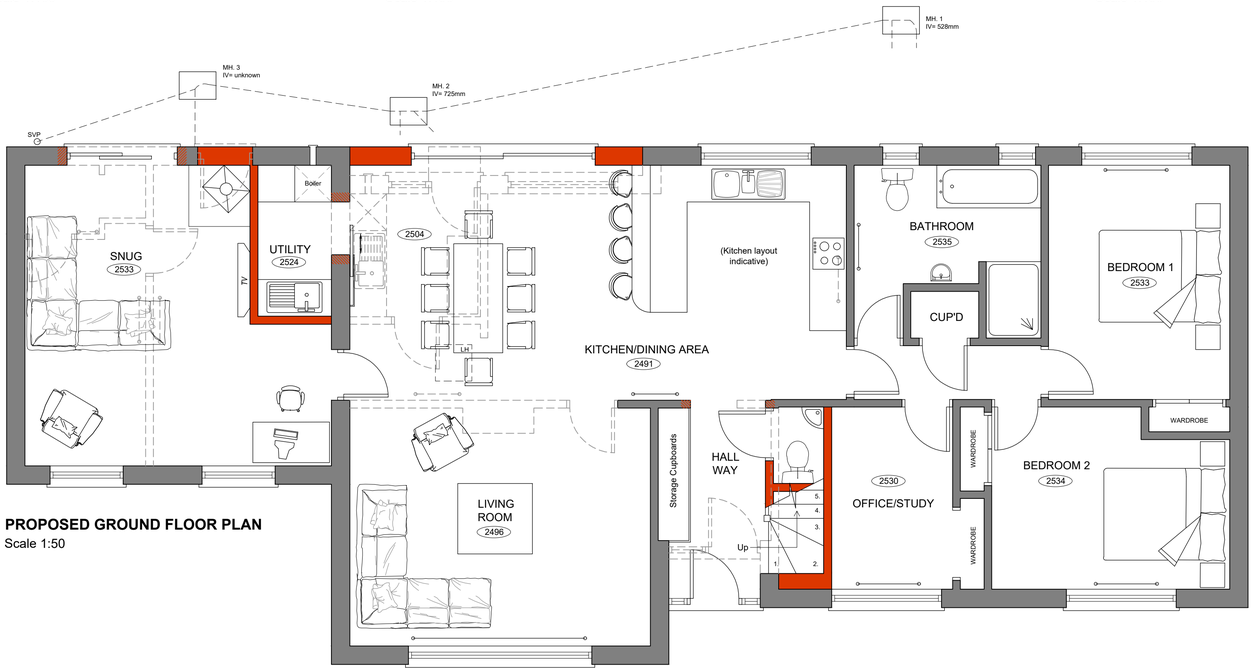


PROPOSED GROUND FLOOR PLAN
Scale 1:50

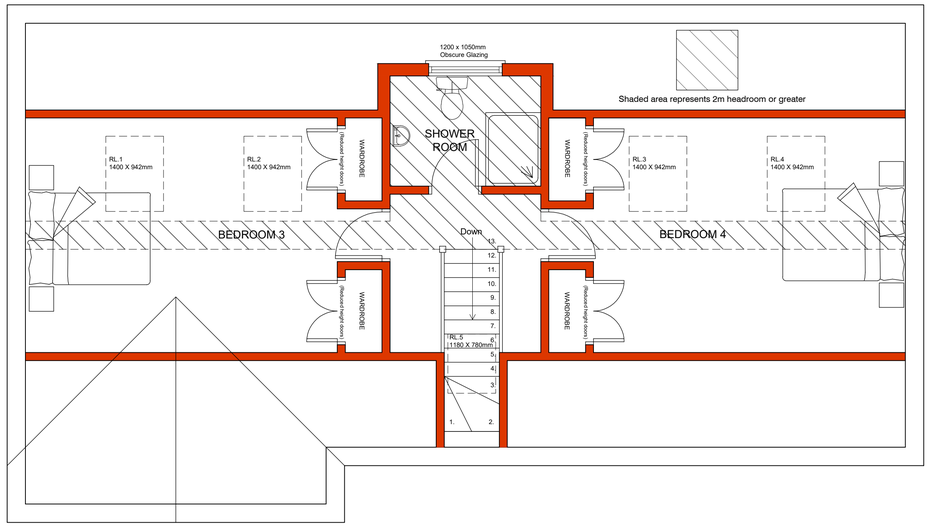

PROPOSED FIRST FLOOR PLAN
Scale 1:50




EXAMPLE OF MATERIAL FINISHES
Not to Scale

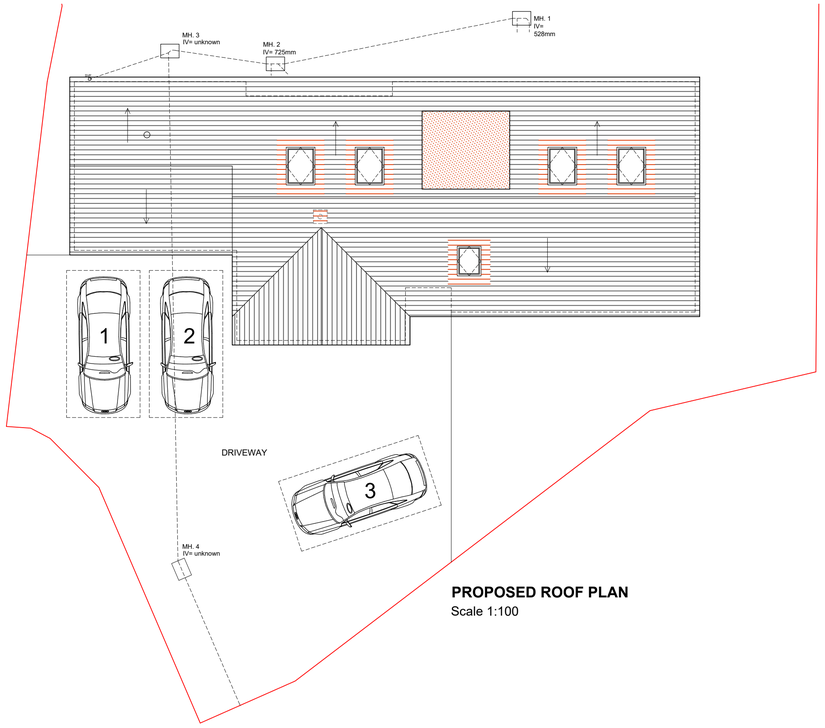

PROPOSED ROOF PLAN
Scale 1:100



PROPOSED SITE LOCATION PLAN
Scale 1:1250

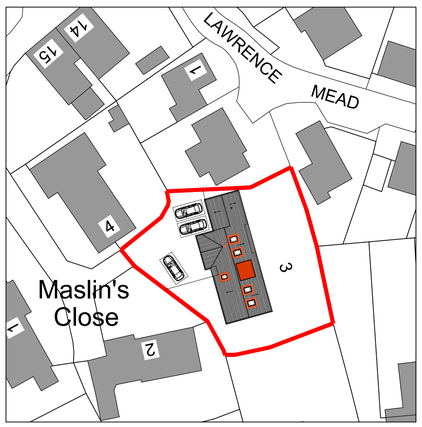

PROPOSED BLOCK PLAN
Scale 1:500

1:50 [m] 0 0.5 1.0 1.5 2.0 2.5
1:500 [m] 0 5 10 15 20 25
1:100 [m] 0 1 2 3 4 5
1:1250 [m] 0 20 40 60

DRAWING FOR PLANNING PURPOSES ONLY.
NOT TO BE USED FOR CONSTRUCTION

Tuttle architectural services
Ground Floor
6 Pelhams Court
Marlborough
Wiltshire SN8 2AG
T. 01672 518 278
E. info@tuttlearchserv.co.uk
facebook.com/tuttlearchserv
W. tuttlearchserv.co.uk

JOB TITLE
Proposed Roof conversion to include rear dormer & Associated internal alterations @ 3 Maslins Close, Ramsbury, Marlborough, Wiltshire, SN8 2QQ

Mr & Mrs Williams

DRAWING TITLE
Proposed Floor Plans, Elevations, Roof Plan, Block & Location Plan

DRAWING NUMBER: 3 Maslin Close - 02
REV: C

REVISIONS
REV 'A' - 03.07.23 - Amendments on client comment - JG
REV 'B' - 06.07.23 - Amendments on client comment - MCW
REV 'C' - 13.07.23 - Woodburner amended - JG

SCALE	DATE	DRAWN BY	PAPER SIZE	JOB No.
As Indicated	June 23	JG	A1	1485