

MAIN BUILDING
OUTLINE

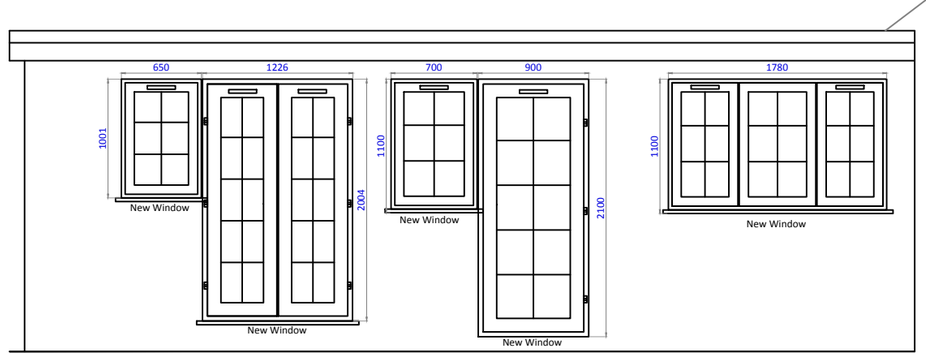

EL2 PROPOSED ELEVATION
1:50

TITLE PROPOSED ELEVATION

STATUS DRAFT

MB WORKSPACE DESIGN
www.mbworkspacedesign.com
E: info@mbworkspacedesign.com
T: 07738572503

CLIENT
PETER DUNBAR

PROJECT
REAR EXTENSION
57 St Ann Street
Salisbury, SP1 2DX

DESCRIPTION
PROPOSED ELEVATION
WINDOW LOCATIONS

DATE 12.07.23 DRAWN BY MB

SCALE 1:50 @ A3 CHECKED BY

DRAWING NO REV

57AS_A_EL2 -

do not scale from drawing, all discrepancies to be reported to the designer immediately.
all dimensions are subject to site checks. this drawing is the copyright of MB Workspace Design and may not be reproduced in any form without prior written consent