Note
This Drawing Has Been Prepared To Obtain Planning Concent Only. It Is not To Be Used For Construction Purposes.

All Dimensions approximated These Plans Can Be Scaled For Planning Purposes Only

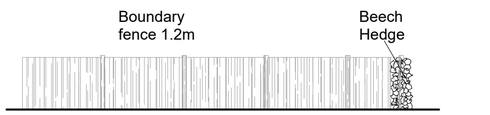

Existing Front Elevation

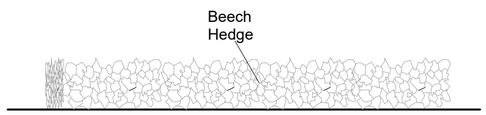

Existing Side Elevation

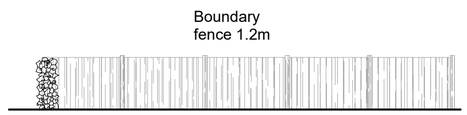

Existing Rear Elevation

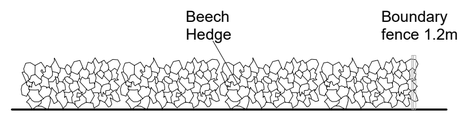

Existing Side Elevation

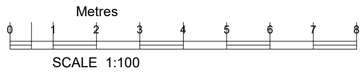

SCALE 1:100

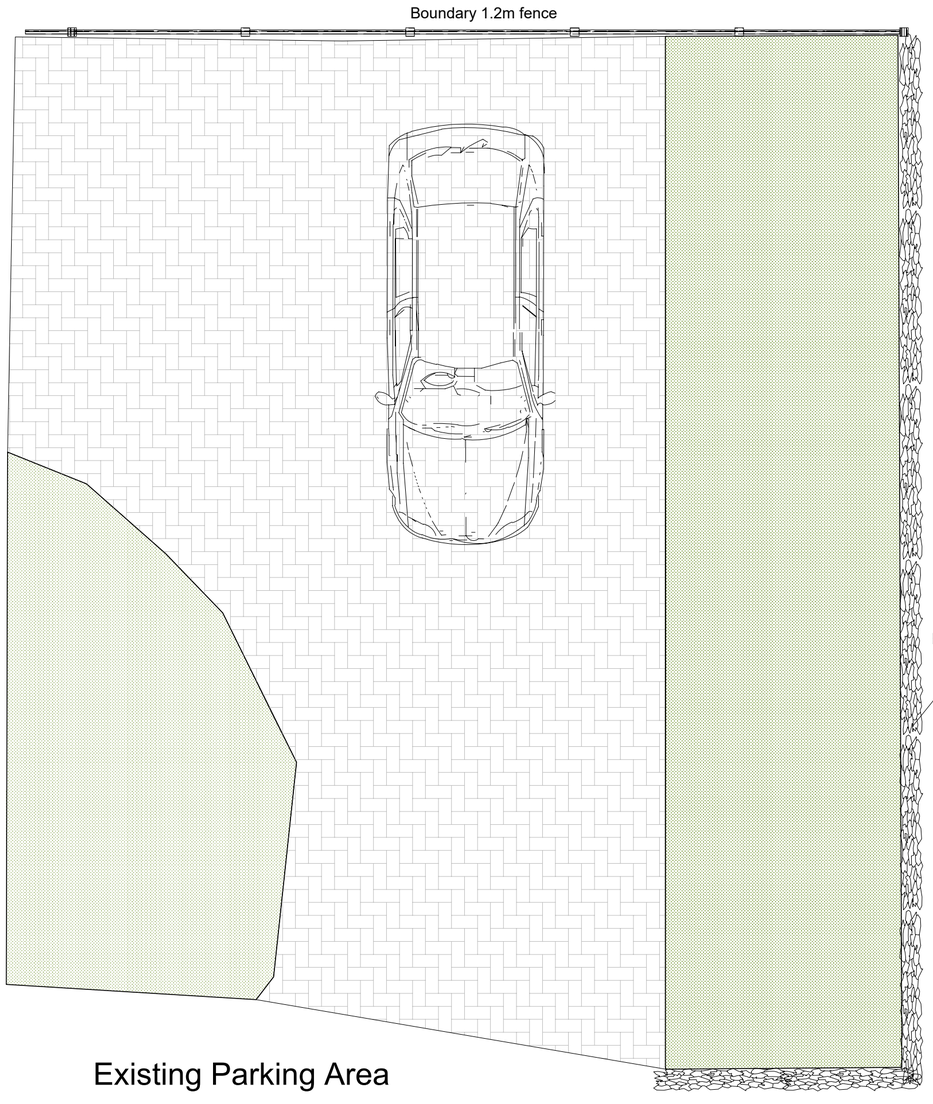

Existing Parking Area



SCALE 1:50

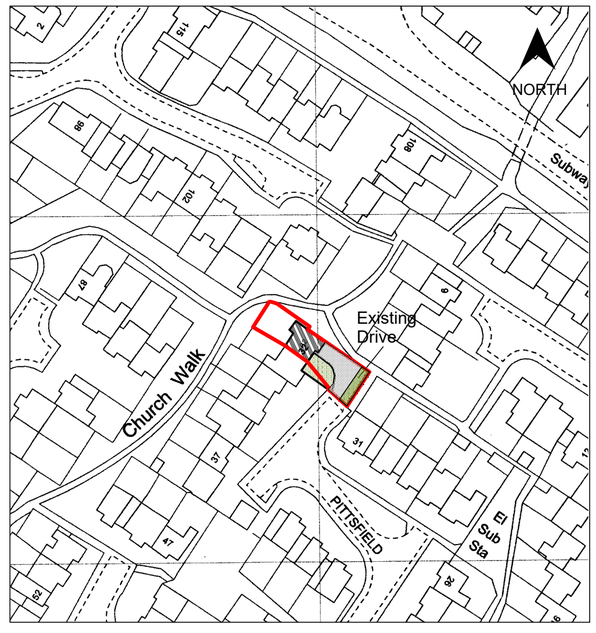

SITE PLAN SCALE 1:1250

Licence number 100019980
Grid 409693 E 193366 N

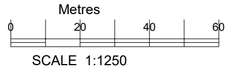

SCALE 1:1250

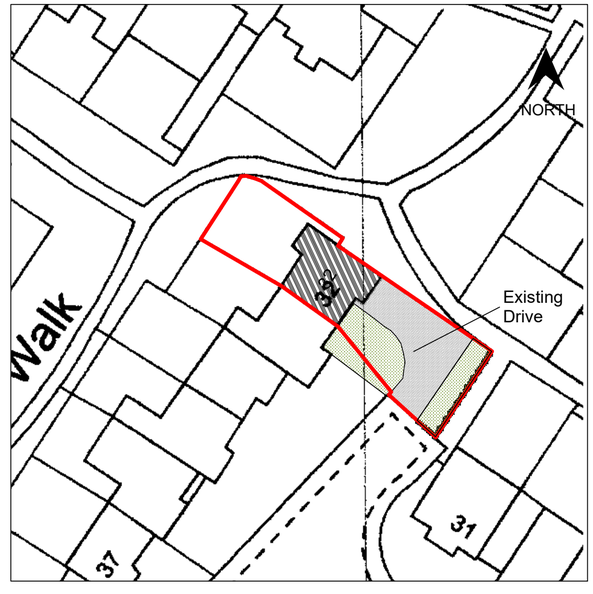

BLOCK PLAN SCALE 1:500

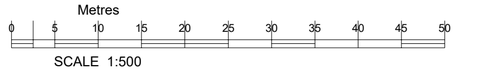

SCALE 1:500

C Copyright

FSC

FS CONSULTANCY

12 Darcey Close,
Grange Park,
Swindon,
Wilts SN5 6DZ

TEL. 01793 420244

CLIENT
Mr A Morton

TITLE
Existing Driveway
32 Pittsfield, Cricklade,
Swindon, SN6 6AW

SIZE	CAGE CODE	DWG NO	REV
A2		001 06/02/2023	1:1

SCALE 1:1250/1:500/1:100/ 1:50 SHEET 1:1