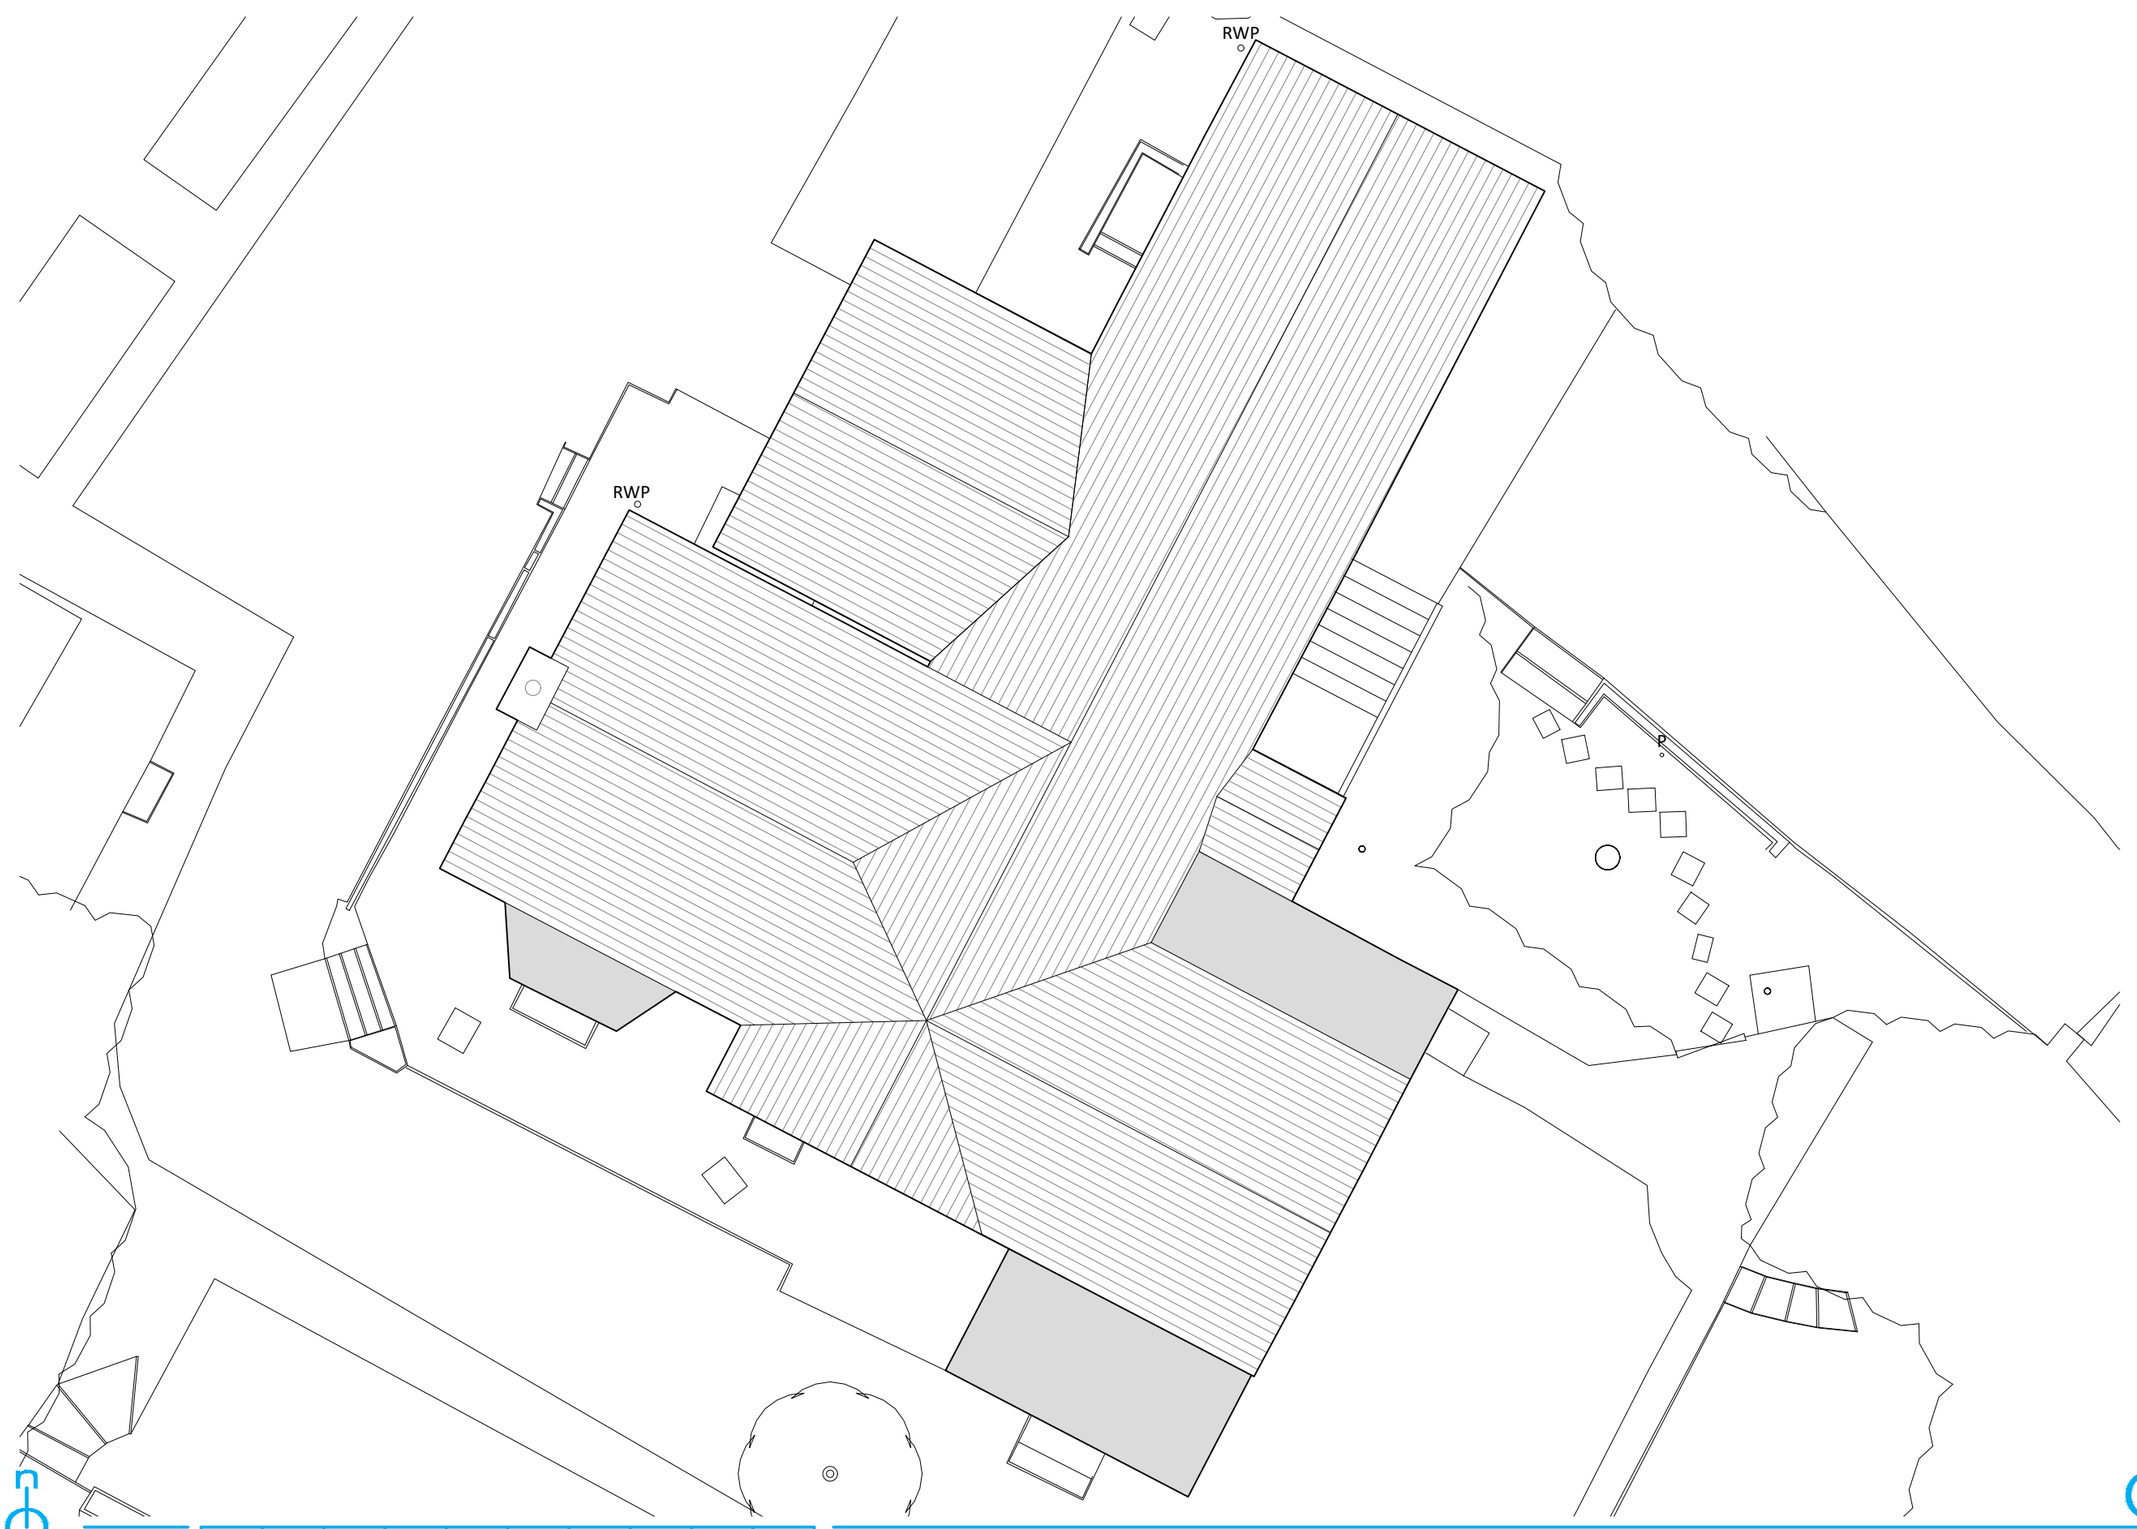


orme

26 Crowe Lane

revision	drawn/check	date

title	Existing Roof Plan
date	10.07.23
scale	1:100 @ A3
drawn/checked	IL/LF
drg	1832/031 rev *

Preliminary

The title, copyright and confidential information in this document belongs to Orme Limited, all rights reserved. All dimensions to be checked on site before work commences and any discrepancies reported to the Architect immediately. This drawing is to be read in conjunction with other documents issued by the Architect.

Mill Farm Barns, Tuckers Lane, Baltonsborough, Glastonbury, BA6 8RH :: t 01458 445100 :: info@orme-architecture.com