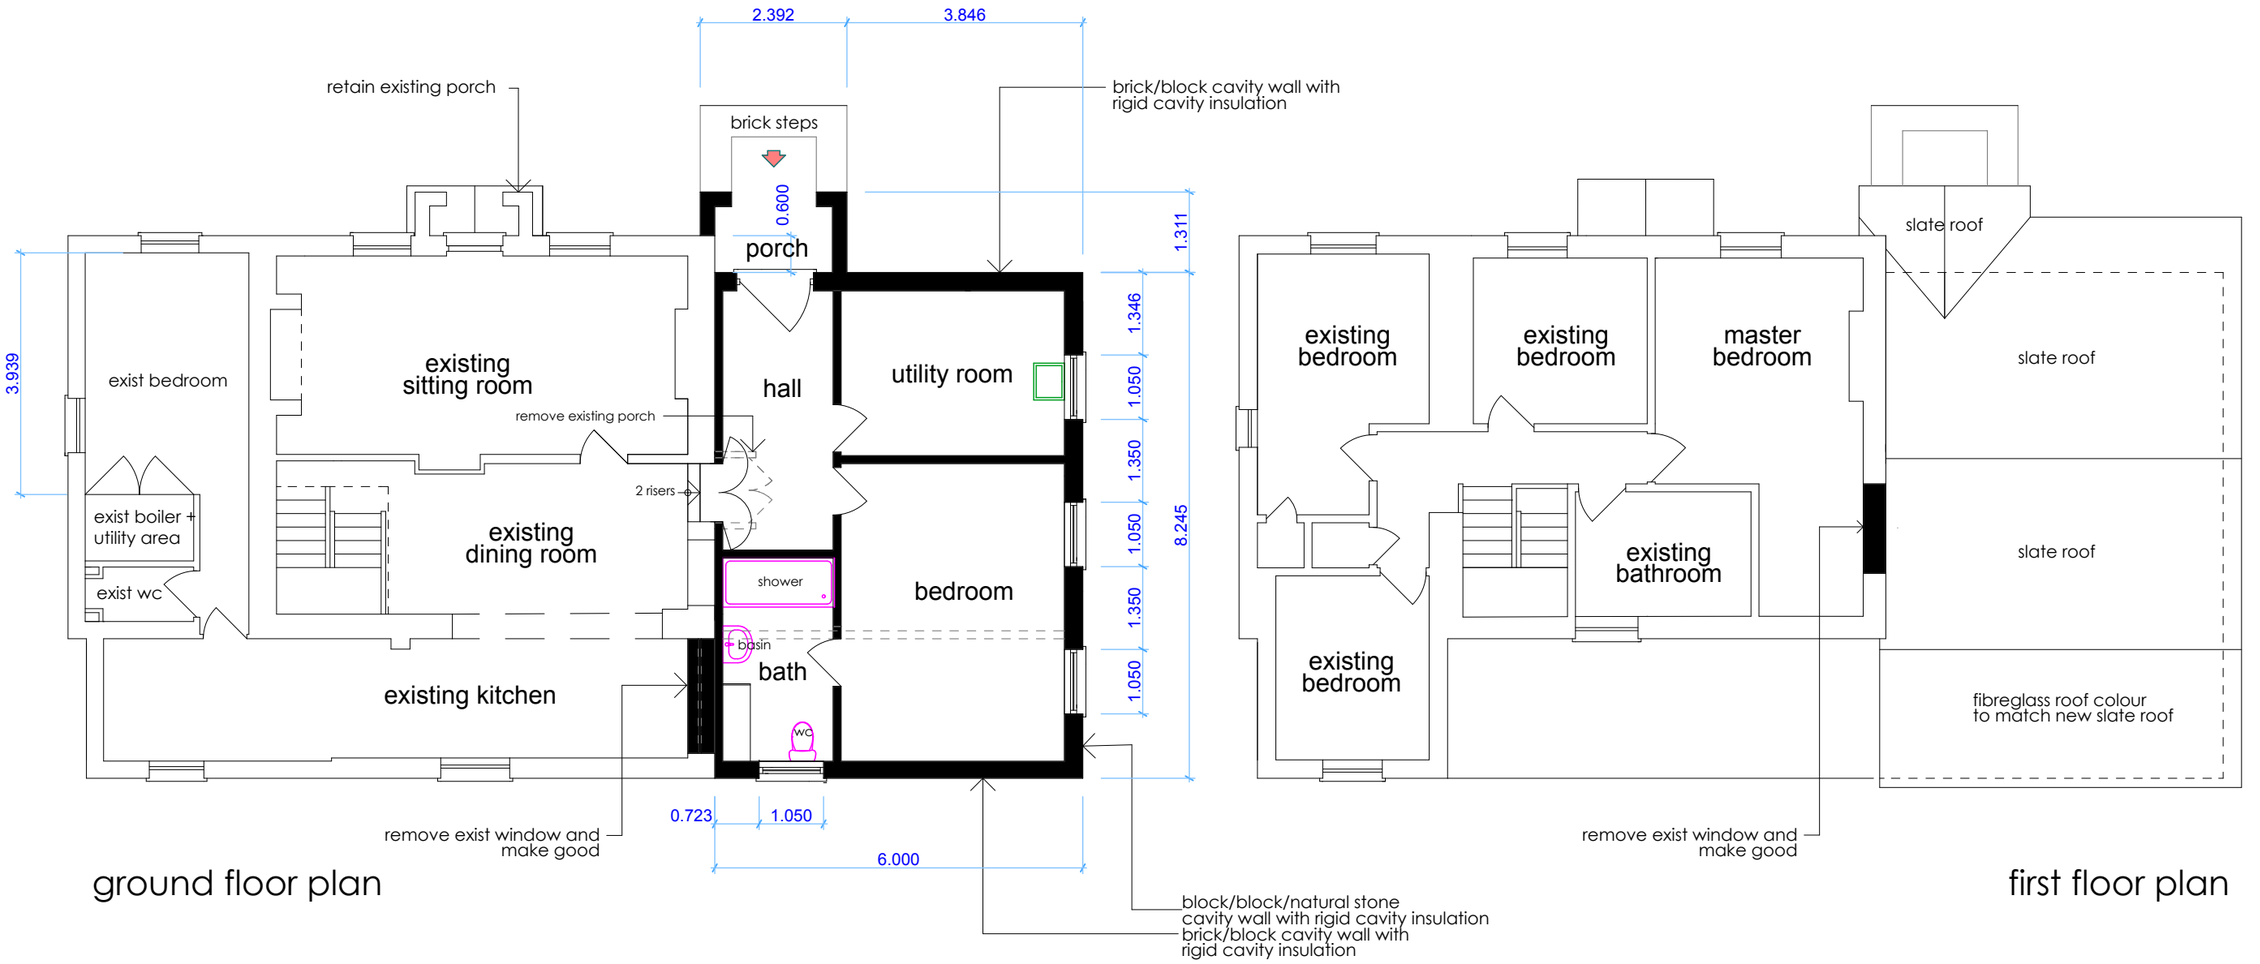


ground floor plan

first floor plan

residential extension : 38.9 sqm gia total

june cottage, the dene, hindon, sp3 6ee

floor plans jul 2023 P22 rev3

scale 1:100 @ A3

michael grimm, architect mcasussex@gmail.com (44)7596496554

project north

0 1 2 3 4 5 10

scale