
Wilton

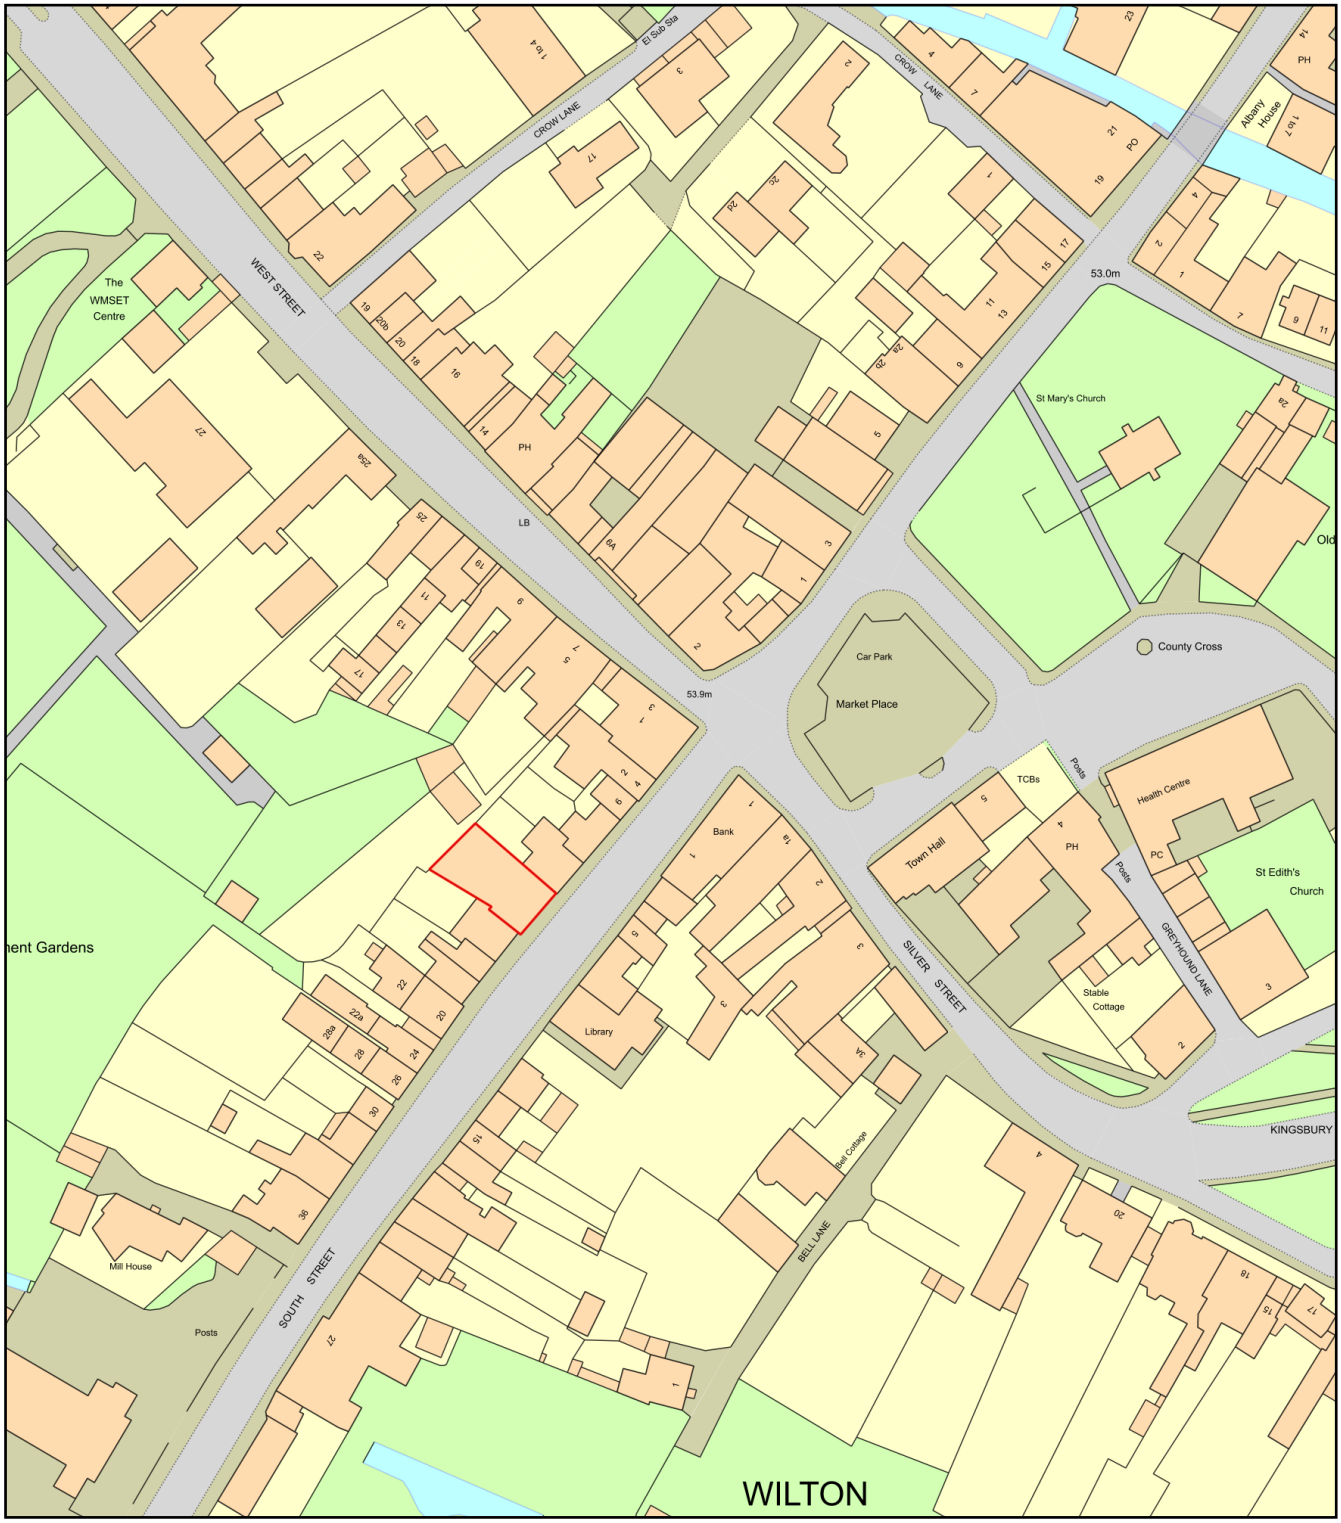

0 50
Metres

N

ReQuestaPlan

Plan Produced for:	Funeral Partners Ltd
Date Produced:	25 Apr 2023
Plan Reference Number:	TQRQM23115165159912
Scale:	1:1250 @ A4

© Crown copyright and database rights 2023 OS 100042766