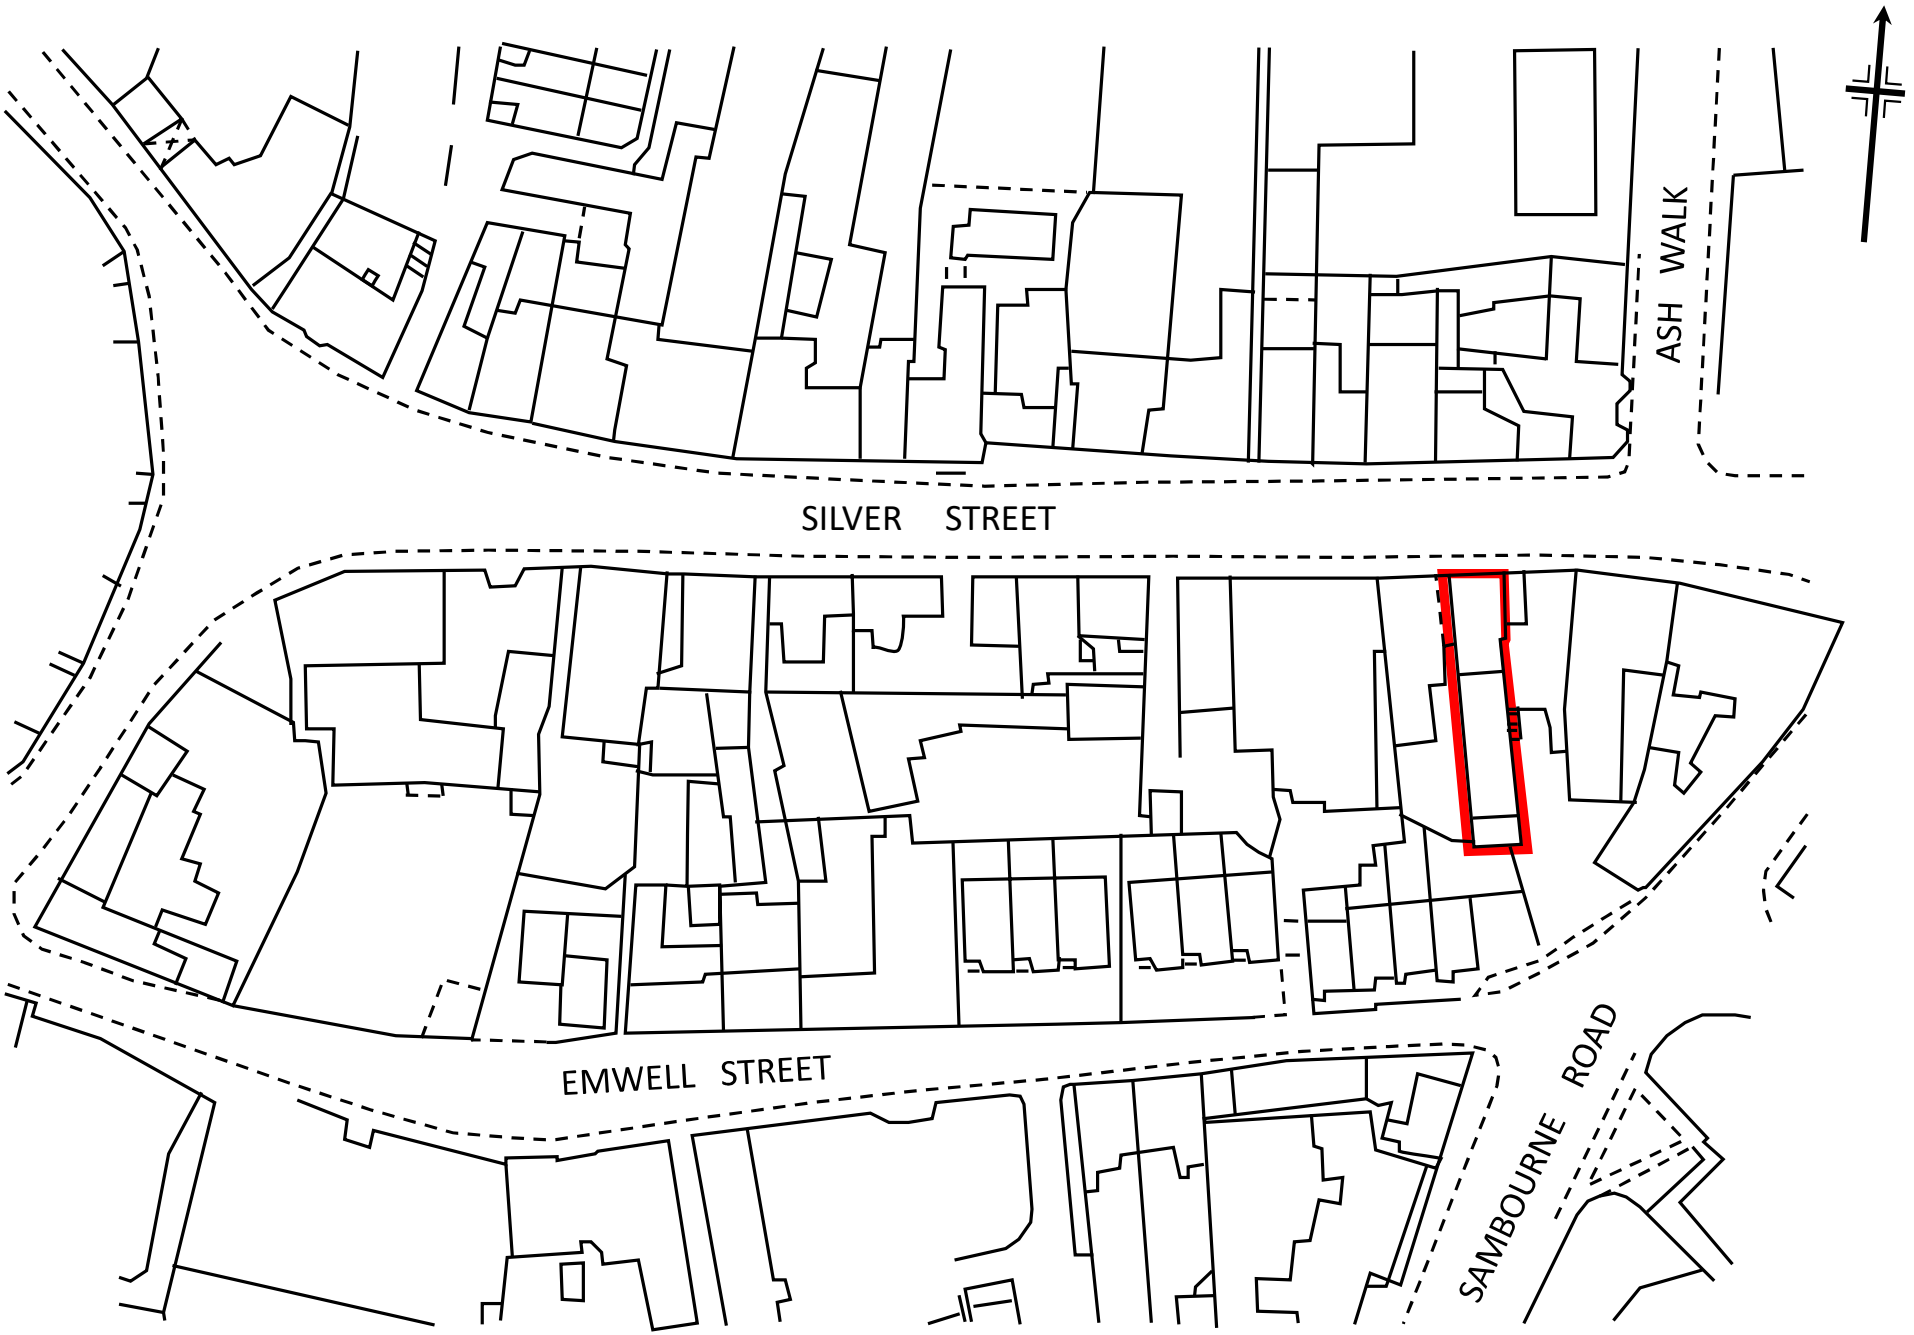


Title: Location Plan	Date: June 2023
Size: A3	Drawn By: DG Teale