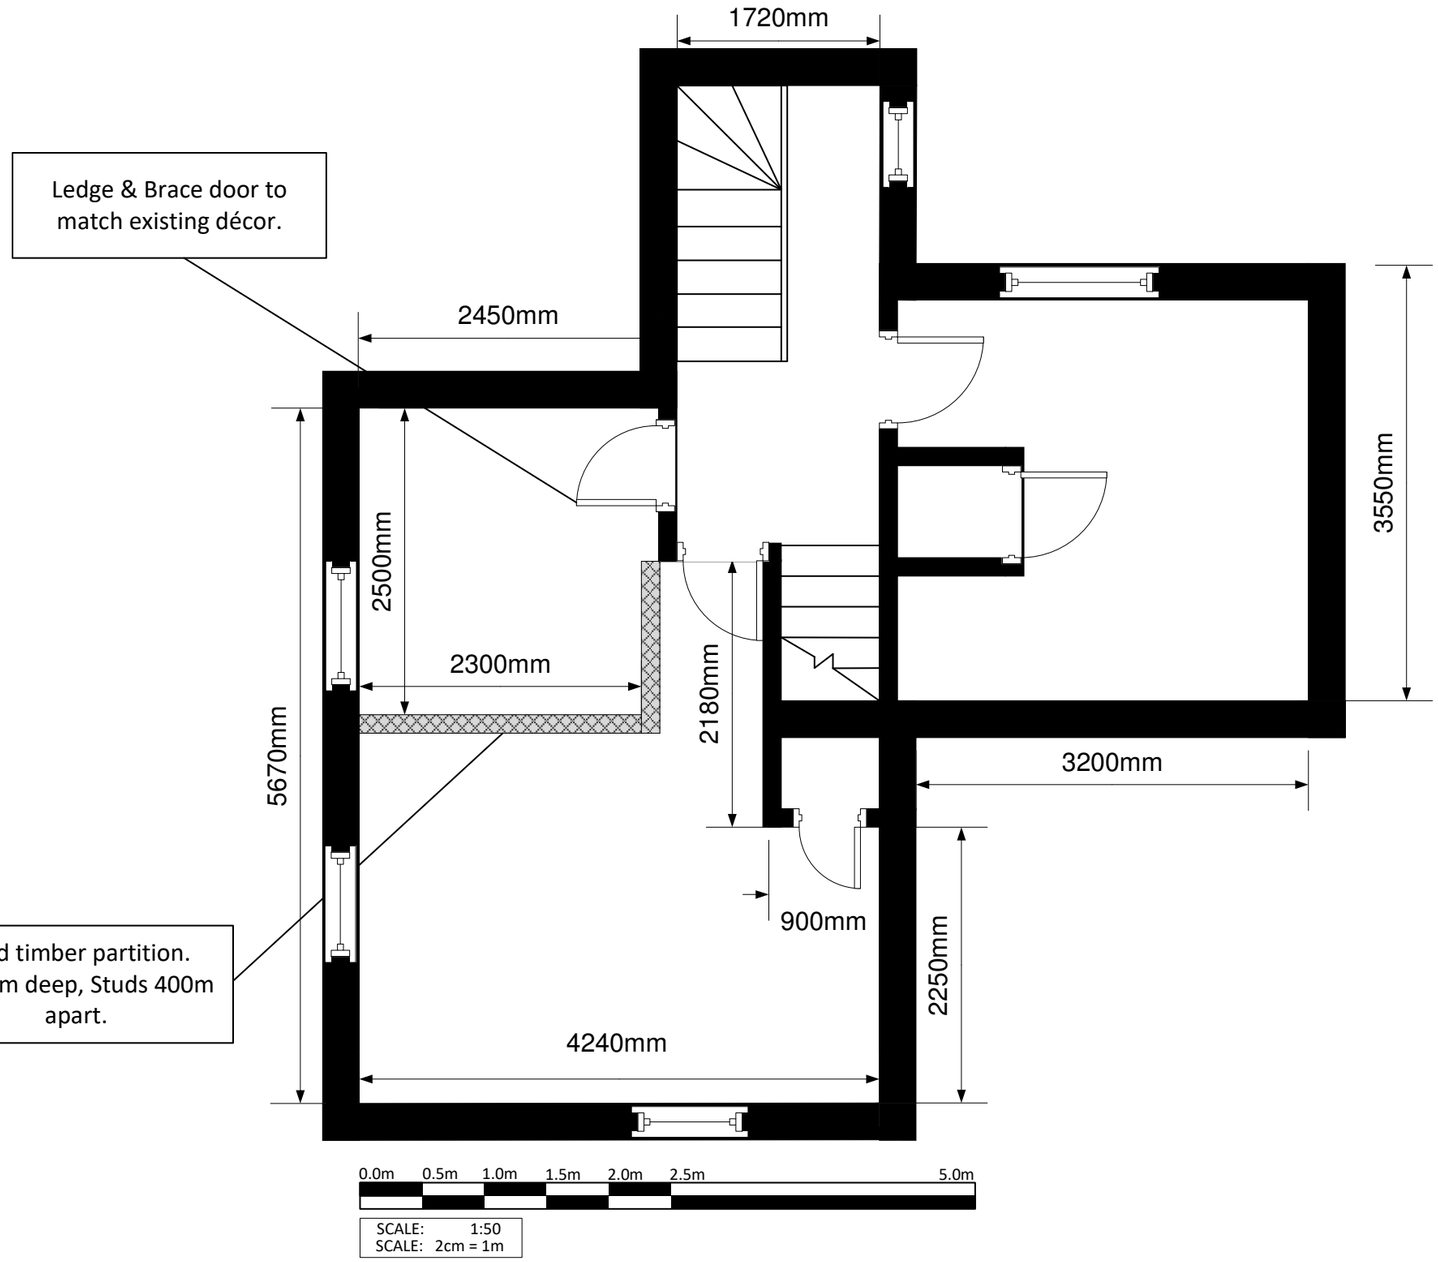

REV.	DESCRIPTION	DATE	BY
0.A	Draft.	03.07.2023	A.Kenich
0.B	Updated Dims.	07.07.2023	A.Kenich
0.C.	Scale Bar Added.	07.07.2023	A.Kenich
0.D.	Scale Dims Added.	14.07.2023	A.Kenich

Key.	
	Proposed Timber Stud Wall

STEEPLE ASHTON

4, The Strand, Steeple Ashton, Trowbridge, Wiltshire BA14 6EP

1st Floor , Proposed New Layout.

Mr & Mrs Biggins

Planning

SIZE	DATE	DWG NO	REV
A3	14.07.2023	001/2	0.D
SCALE 1:50	1mm = 50mm	SHEET 2 of 2	