


NOTES:
All dimensions are to be checked on site prior to construction.
Any discrepancies are to be reported to Philip Hughes Associates for clarification.

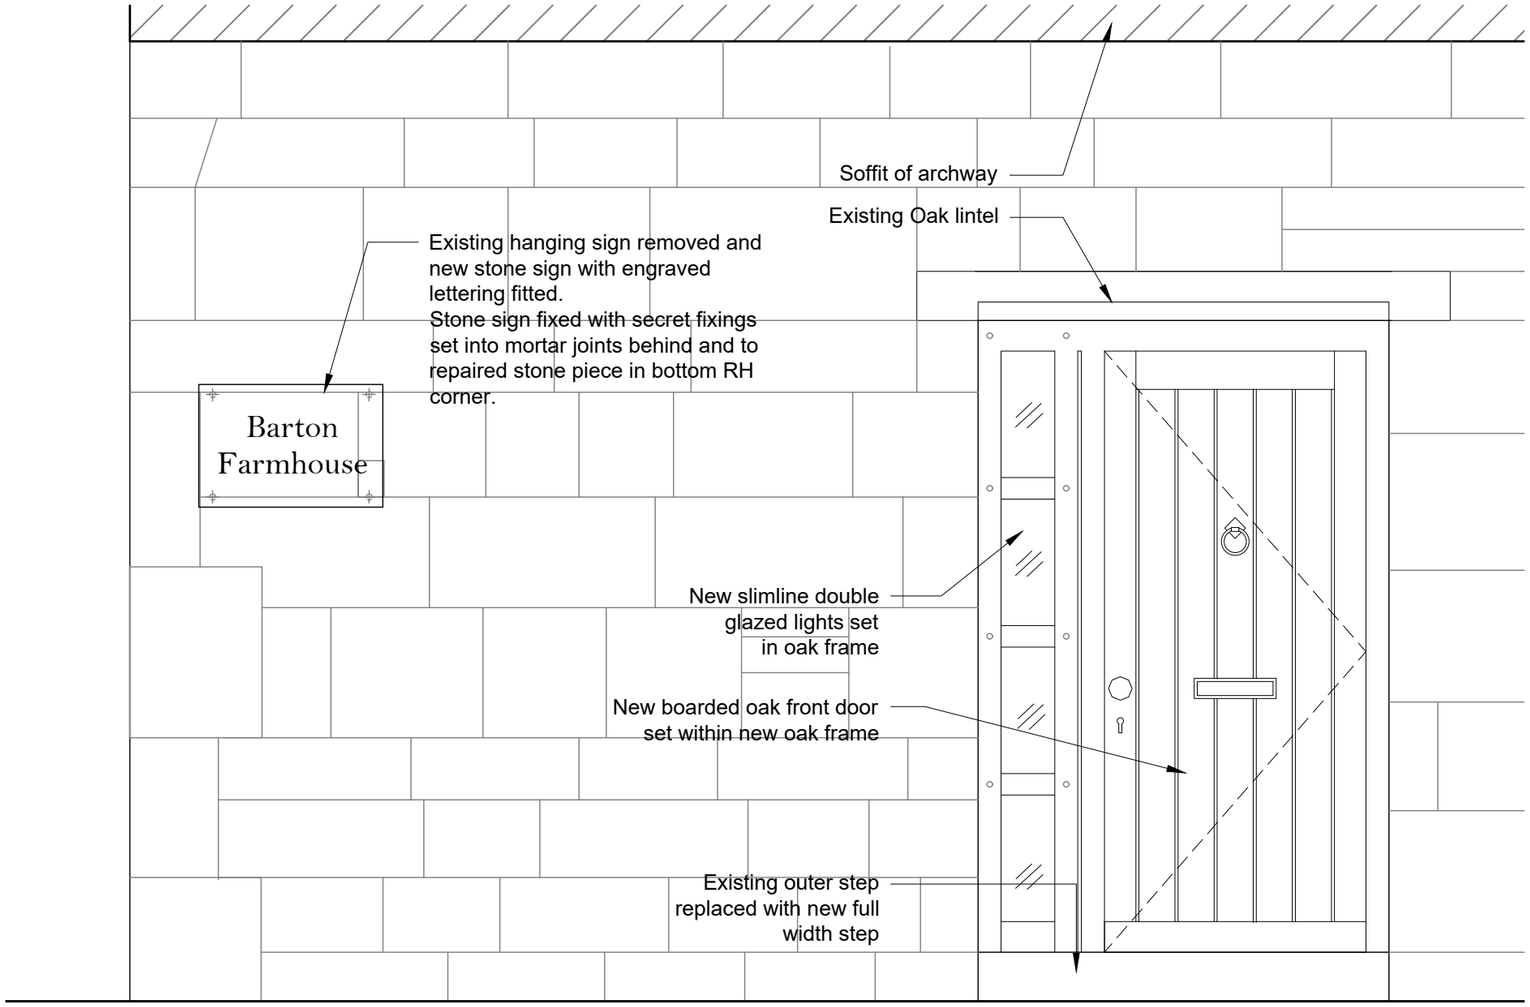


Elevation 1 - Front door and archway
Scale 1:20

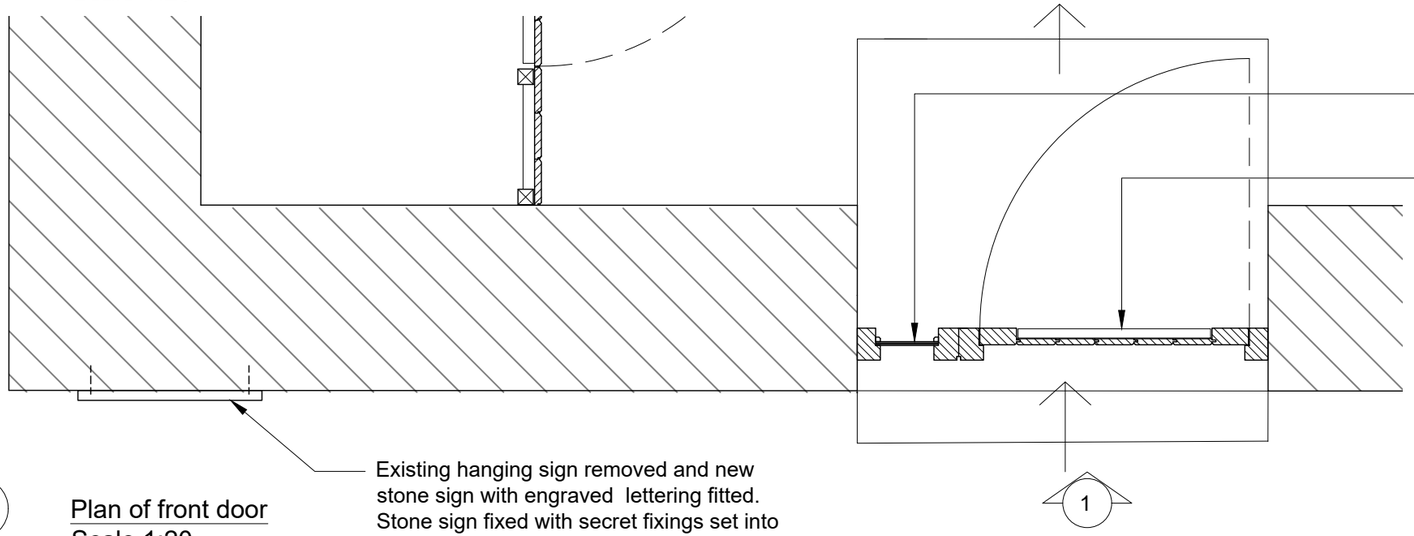

Plan of front door
Scale 1:20

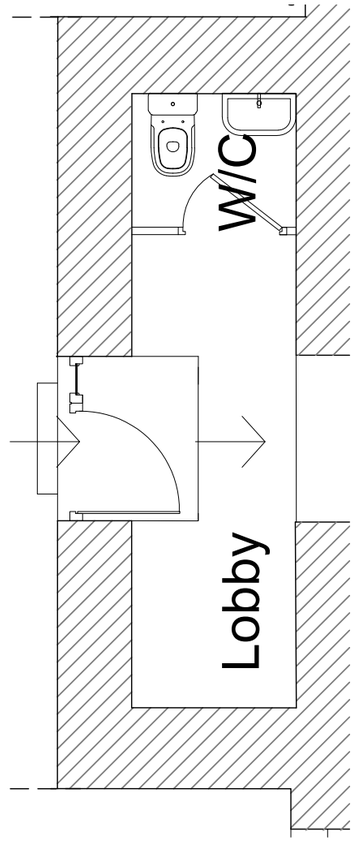

Lobby Plan
Scale 1:50

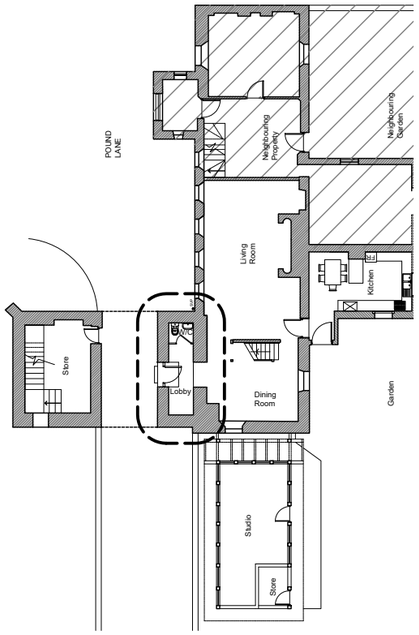

Key Plan - NTS

1000
0 1m
SCALE 1:20

3000
0 3m
SCALE 1:50

REV	DATE	NOTES	BY
~	23-11-2022	First issue.	LK

JOB TITLE
Barton House, Barton Farm
Bradford-on-Avon

DRAWING TITLE
Outer Entrance Door And New House SIgn
As Proposed

JOB No	DWG No	REV
556/02	043	~

DRAWN BY	SCALE	DATE
LK	1:20/ 50 @ A3	MAR 2023

PHILIP HUGHES ASSOCIATES
HISTORIC BUILDINGS CONSERVATION CONSULTANTS
OLD MANOR STABLES TOUT HILL WINCANTON SOMERSET BA9 9DL TEL: 01963 824240 FAX: 01963 824642