
NOTES:
All dimensions are to be checked on site prior to construction.
Any discrepancies are to be reported to Philip Hughes Associates for clarification.

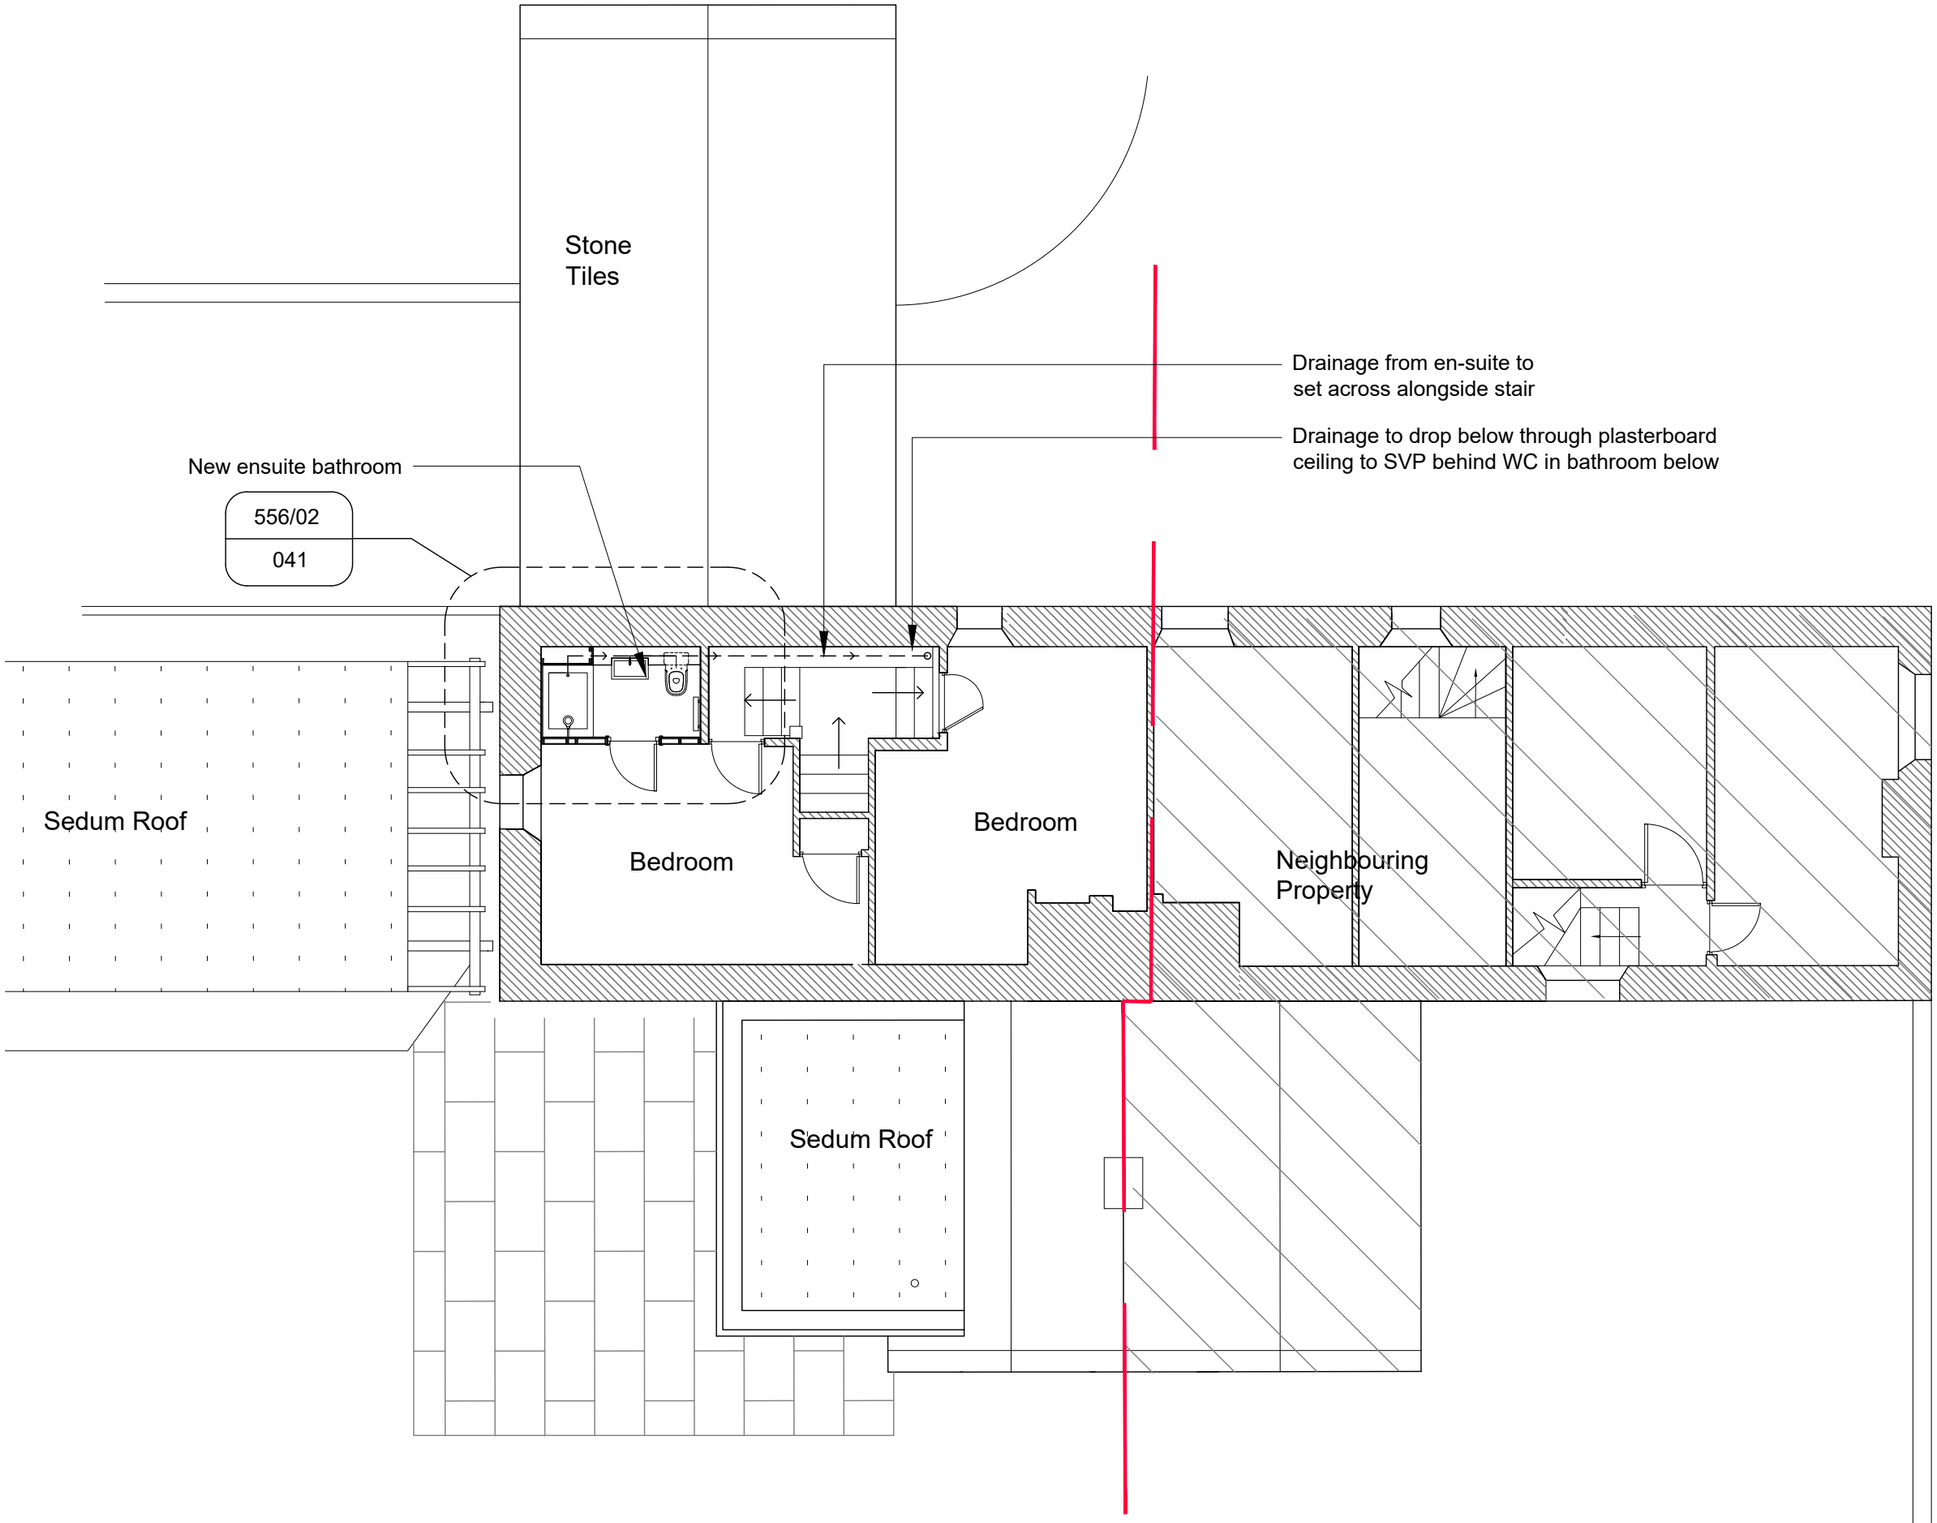

N
Approx.

5000
0 5m

SCALE 1:100

REV	DATE	NOTES	BY
~	14-11-2022	First issue.	LK

JOB TITLE
Barton House, Barton Farm
Bradford-on-Avon

DRAWING TITLE
Second Floor Plan
As Proposed

JOB No	DWG No	REV
556/02	023	~

DRAWN BY	SCALE	DATE
LK	1:100 at A3	MAR 2023

PHILIP HUGHES ASSOCIATES
HISTORIC BUILDINGS CONSERVATION CONSULTANTS
OLD MANOR STABLES TOUT HILL WINCANTON SOMERSET BA9 9DL TEL: 01963 824240 FAX: 01963 824642