


NOTES:
All dimensions are to be checked on site prior to construction.
Any discrepancies are to be reported to Philip Hughes Associates for clarification.

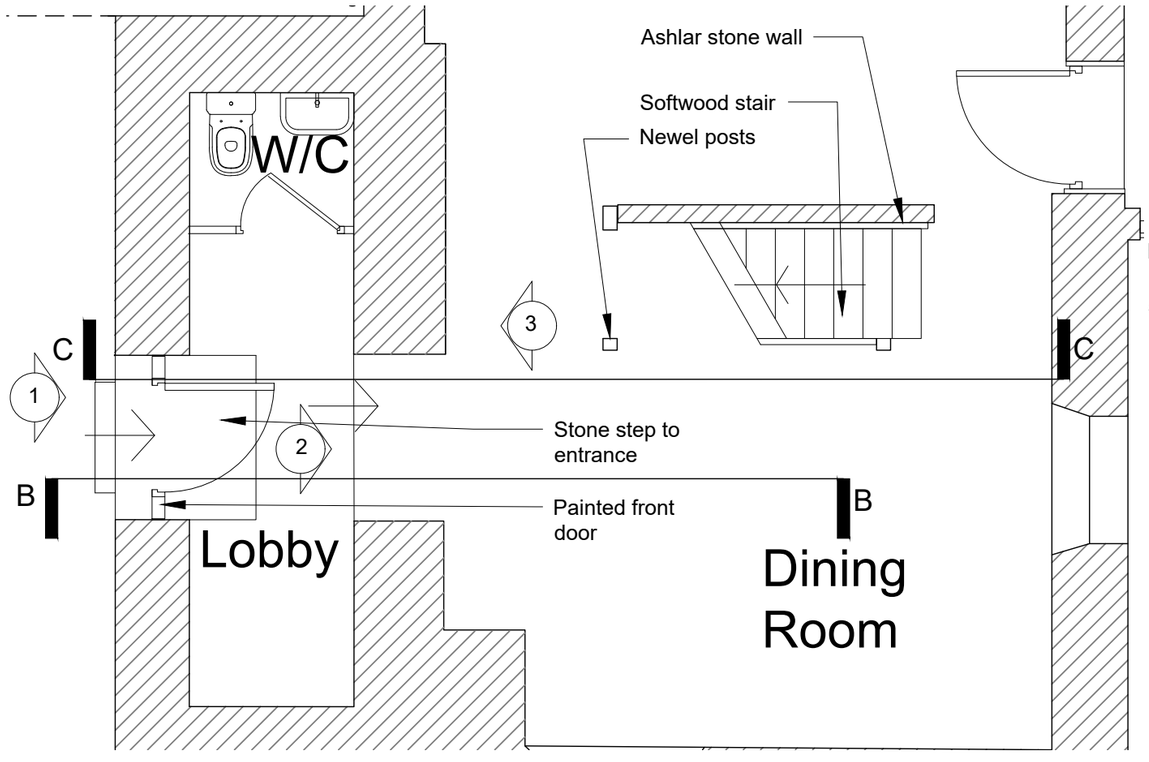


Lobby/ Dining Room Plan
Scale 1:50

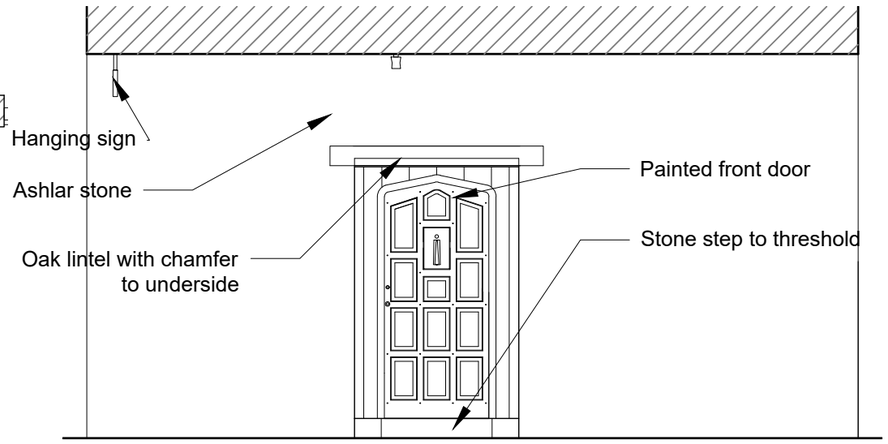


Elevation 1 - Front Door
Scale 1:50

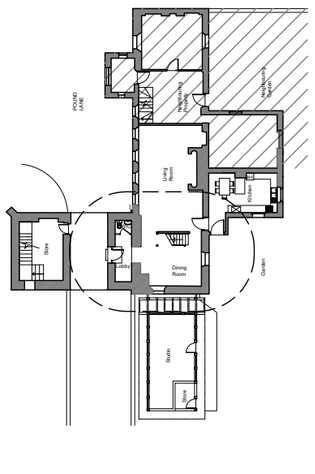


Key Plan - NTS

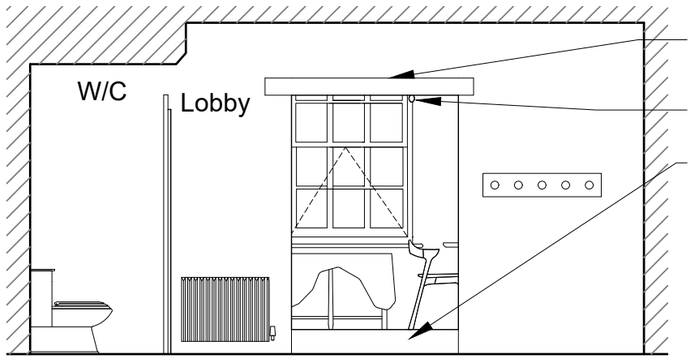


Elevation 2 - Opening into dining room
Scale 1:50

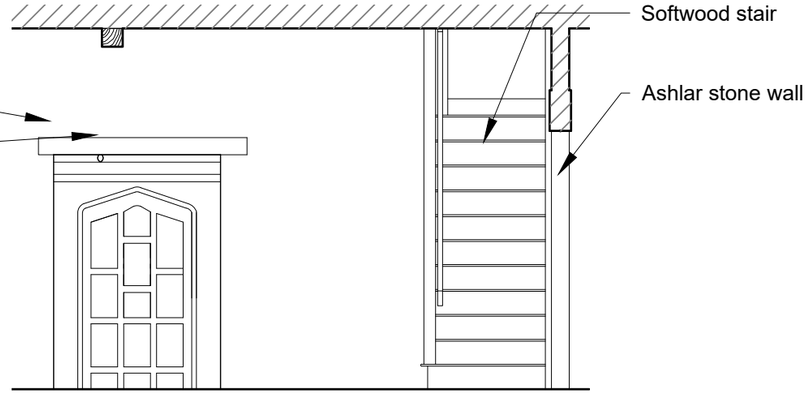

Elevation 3 - Opening into lobby
Scale 1:50

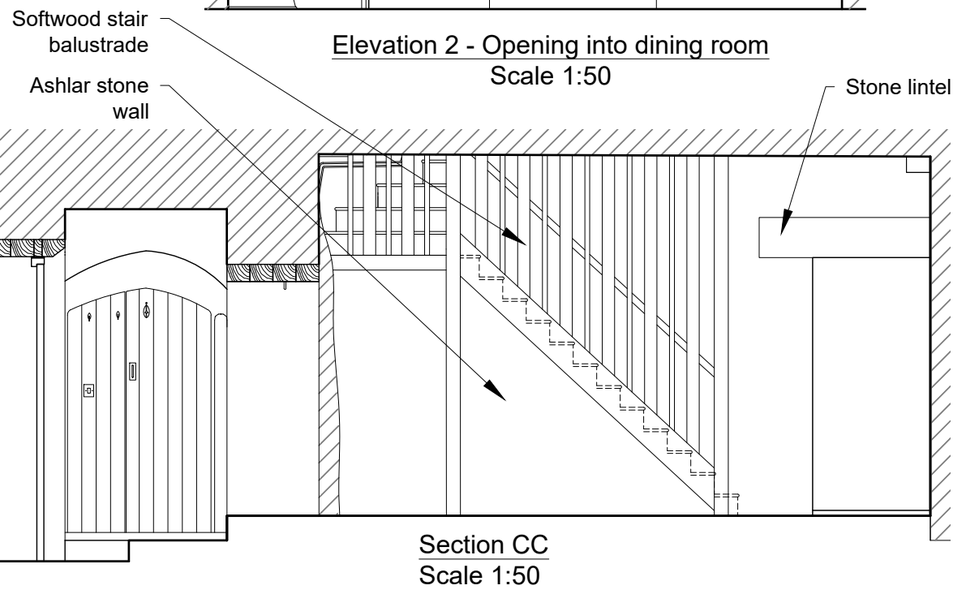

Section CC
Scale 1:50

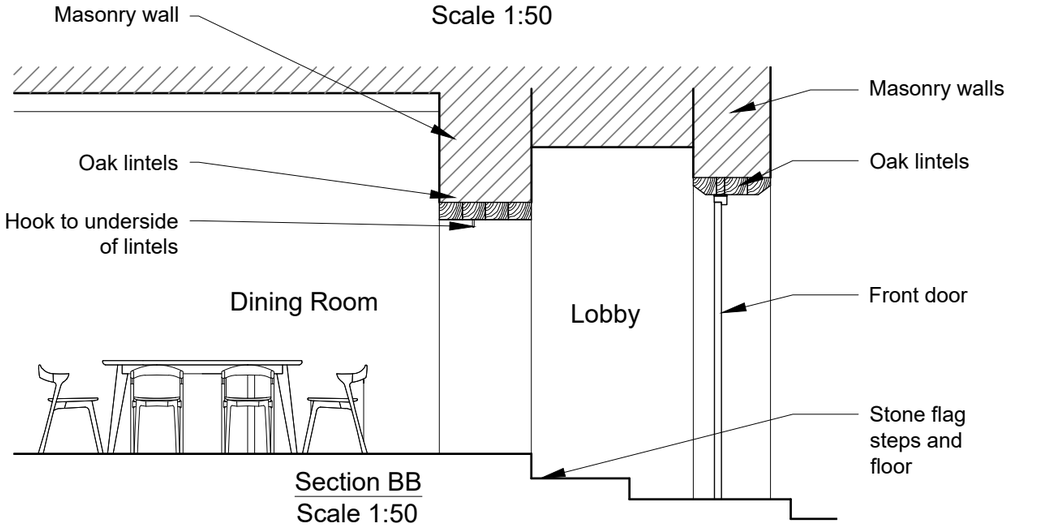

Section BB
Scale 1:50

3000
0
3m
SCALE 1:50

REV	DATE	NOTES	BY
A	17-03-2023	Drawing amended.	LK
~	23-11-2022	First issue.	LK

JOB TITLE
Barton House, Barton Farm
Bradford-on-Avon

DRAWING TITLE
Lobby Elevations and Sections
As Existing

JOB No	DWG No	REV
556/02	018	A

DRAWN BY	SCALE	DATE
LK	1:50 at A3	MAR 2023

PHILIP HUGHES ASSOCIATES
HISTORIC BUILDINGS CONSERVATION CONSULTANTS
OLD MANOR STABLES TOUT HILL WINCANTON SOMERSET BA9 9DL TEL: 01963 824240 FAX: 01963 824642