

NOTES:
All dimensions are to be checked on site prior to construction.
Any discrepancies are to be reported to Philip Hughes Associates for clarification.

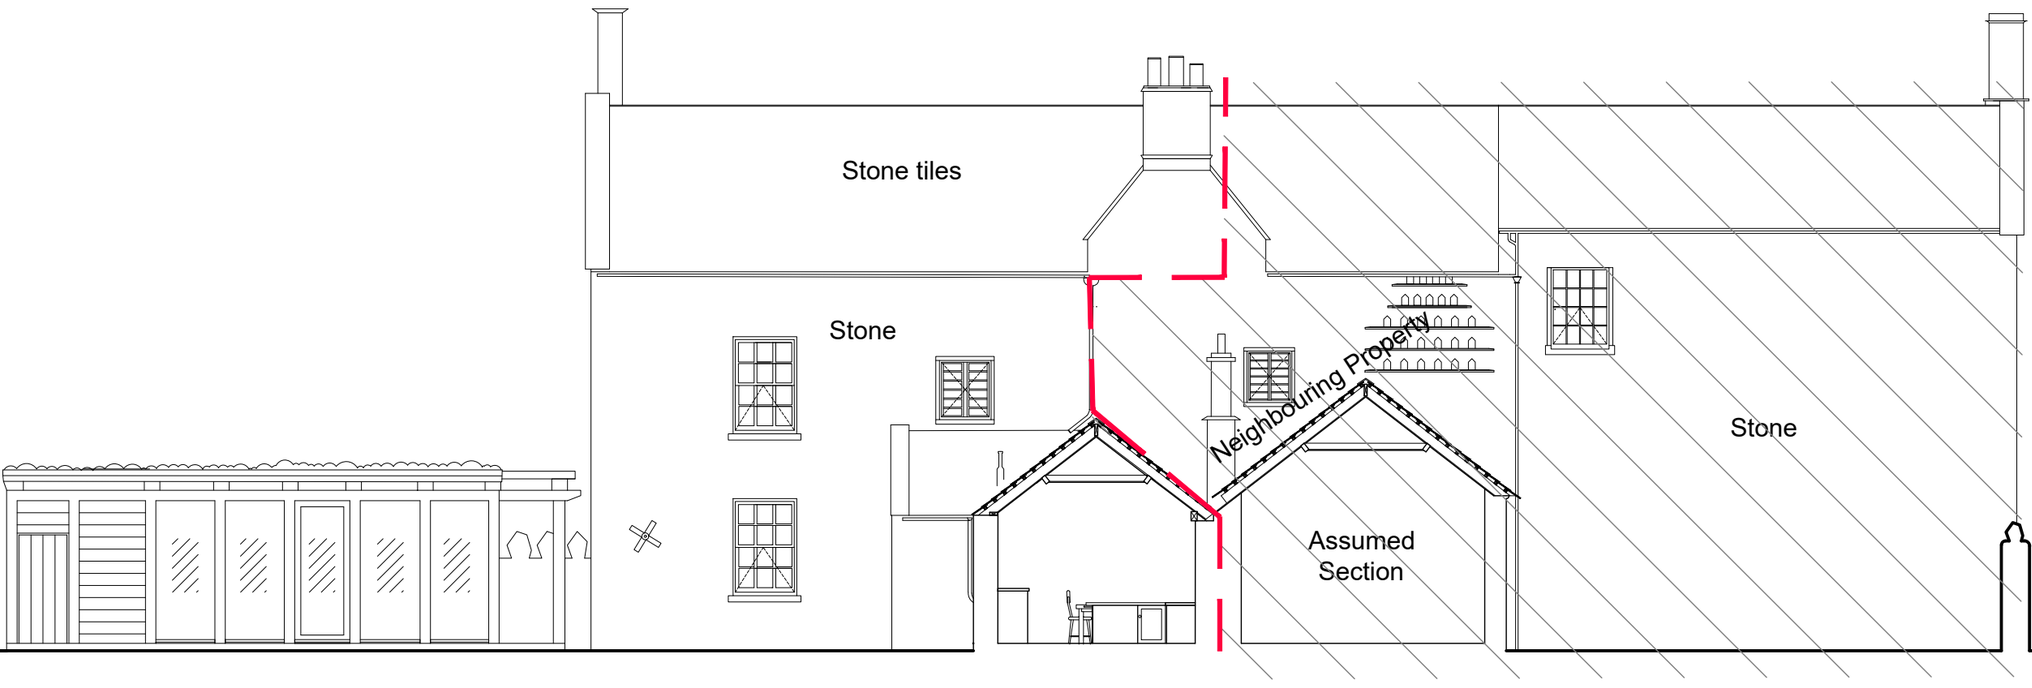

Section AA
1:100

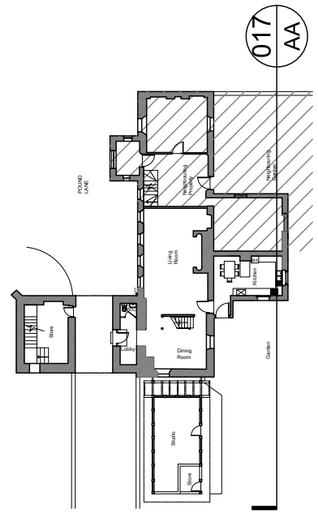

Key Plan - NTS

5000
0 5m

SCALE 1:100

REV	DATE	NOTES	BY
~	26-10-2022	Drawing originated.	LK

JOB TITLE
Barton House, Barton Farm
Bradford-on-Avon

DRAWING TITLE
South Section AA
As Existing

JOB No	DWG No	REV
556/02	017	~

DRAWN BY	SCALE	DATE
LK	1:100 & 1:50 at A3	MAR 2023

PHILIP HUGHES ASSOCIATES
HISTORIC BUILDINGS CONSERVATION CONSULTANTS
OLD MANOR STABLES TOUT HILL WINCANTON SOMERSET BA9 9DL TEL: 01963 824240 FAX: 01963 824642