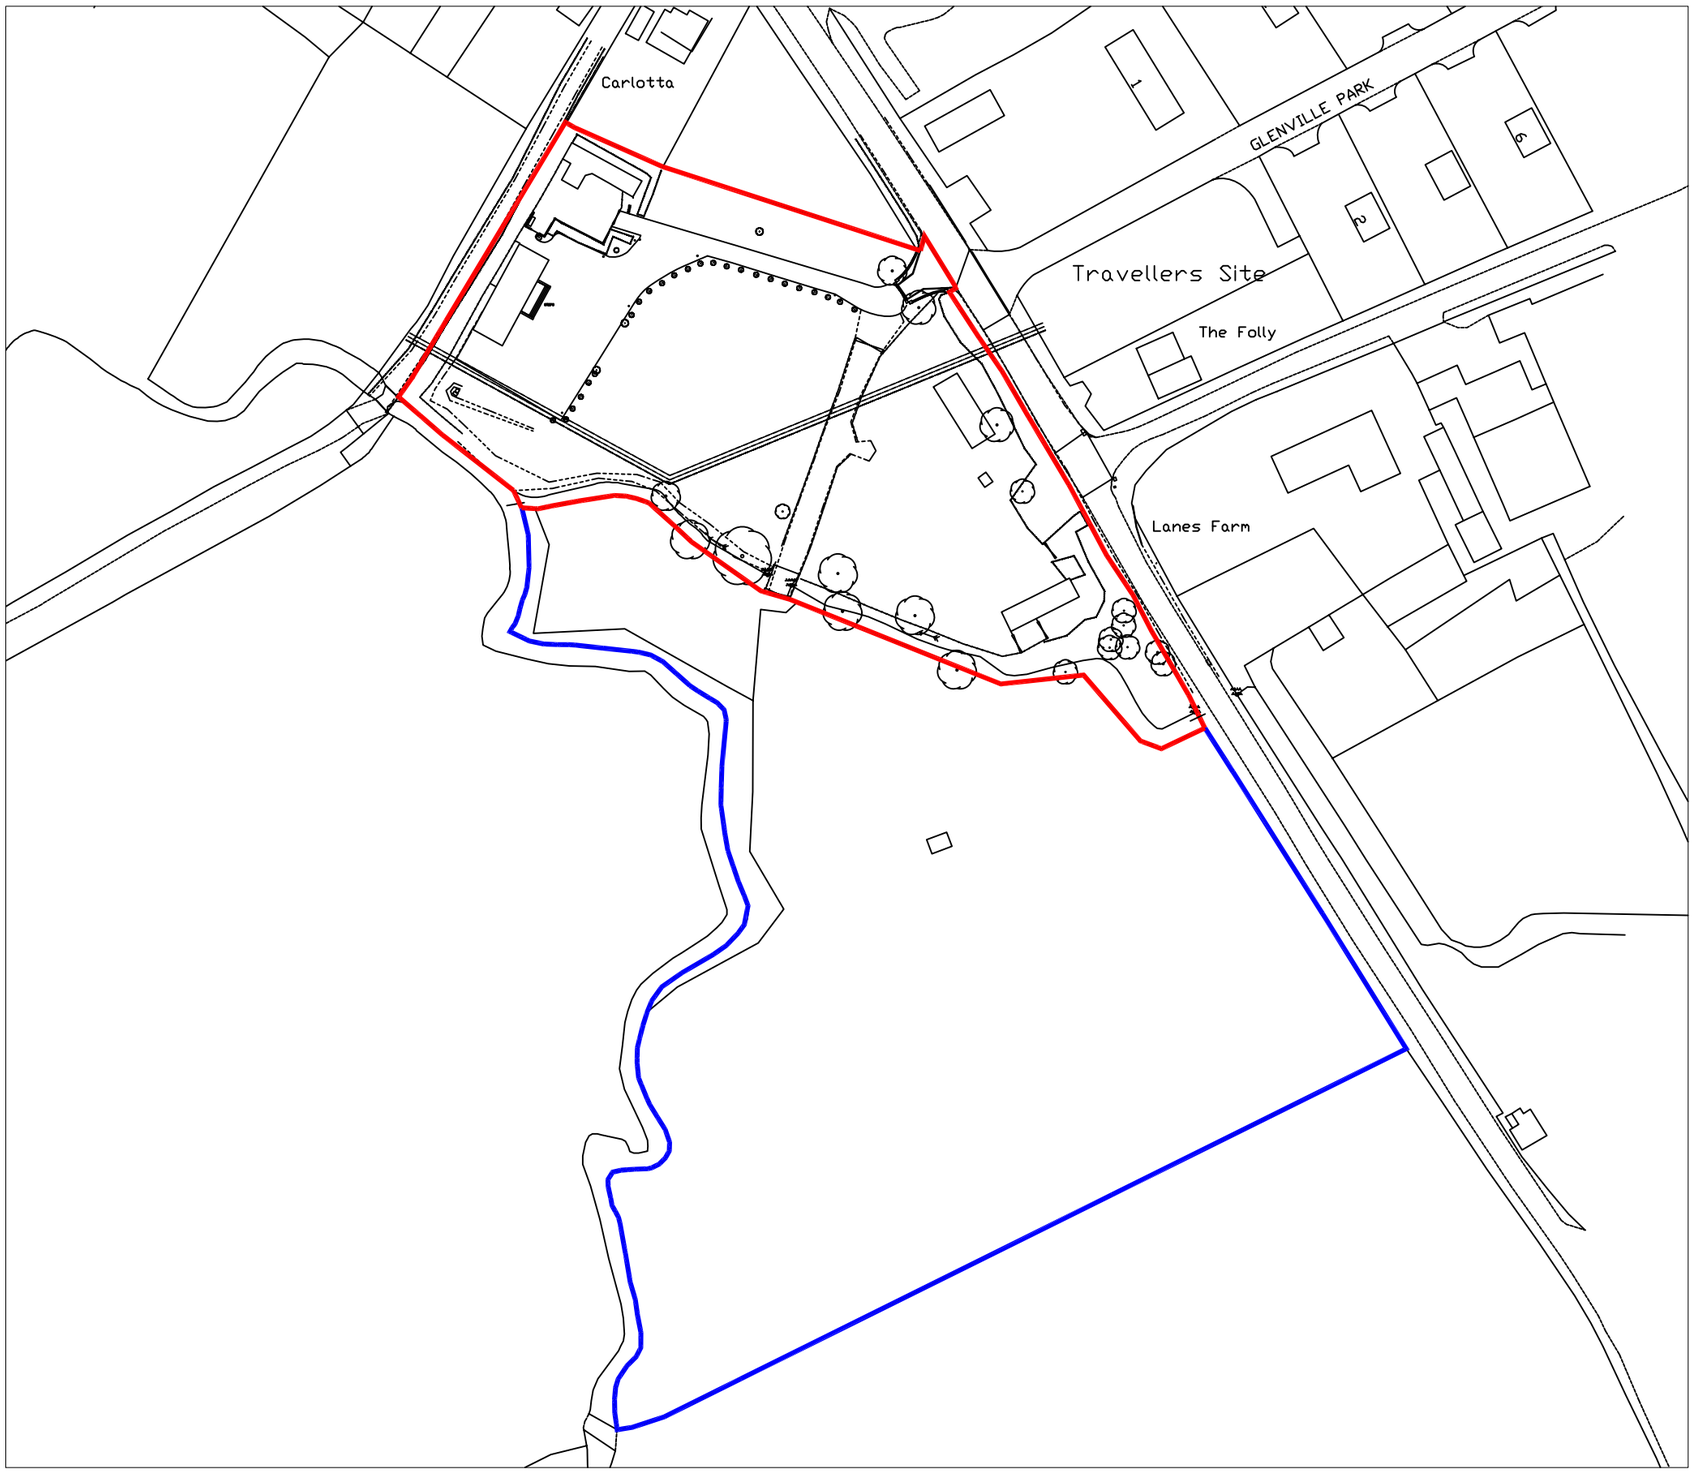


KEY

APPLICATION BOUNDARY

OTHER LAND WITHIN CLIENT OWNERSHIP

REV	NOTES	BY	DATE

TDA
THE GRANARY
NEWLAND FAWR FARM
LLANGAN
CF35 5DN
TEL: 01446 789367

TDA Environment ı Landscape ı Design

CLIENT
MR EDWARD LEE

DRAWING NUMBER	SCALE
TDA.2606.01	1:1250 @ A3
DRAWN	DATE
RHC	MARCH 2021

PROJECT
PROPOSED EXTENSION TO EXISTING GYPSY & TRAVELLER SITE ON LAND ADJACENT TO 40 MARLBOROUGH ROAD, ROYAL WOOTTON BASSETT.

DRAWING TITLE
SITE LOCATION PLAN