SUBJECT TO BUILDING CONTROL APPROVAL

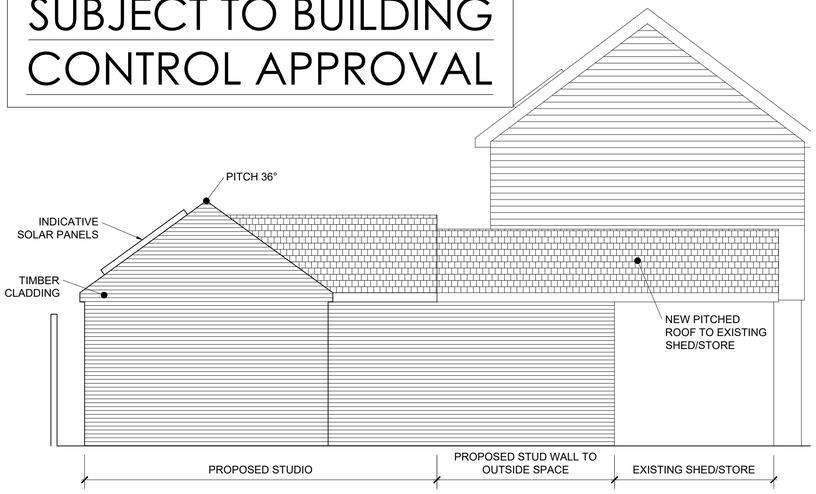

PROPOSED SIDE ELEVATION (REAR OF STUDIO)
(SCALE 1:50)

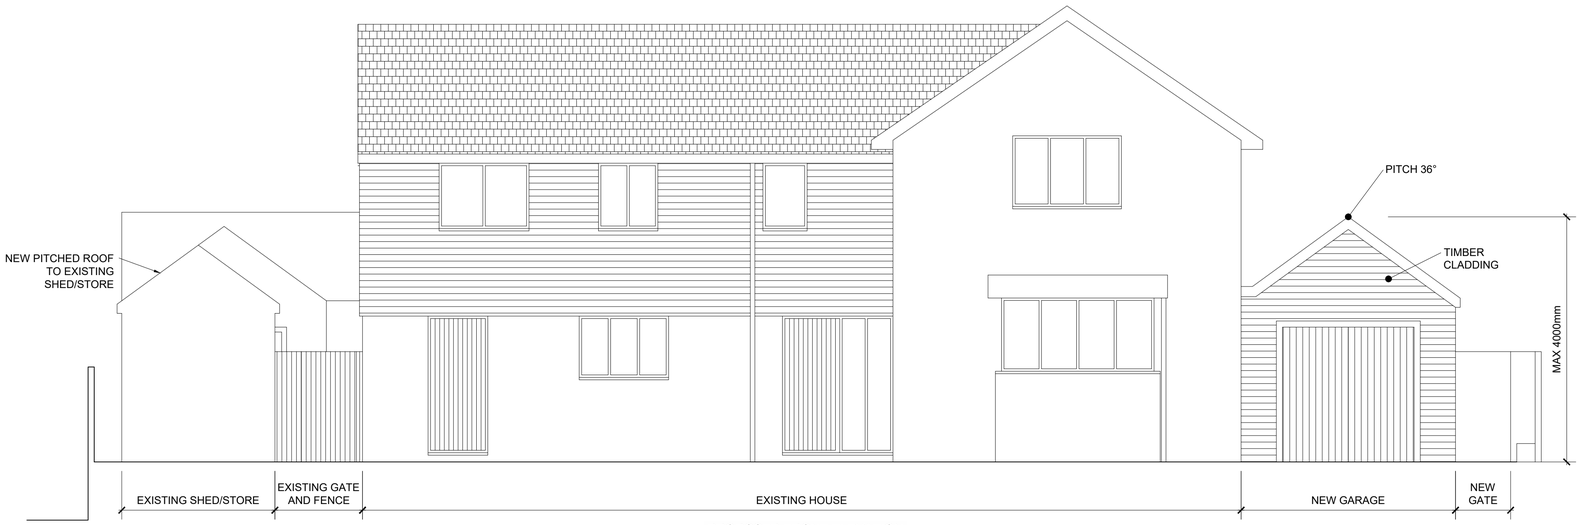

PROPOSED FRONT ELEVATION
(SCALE 1:50)

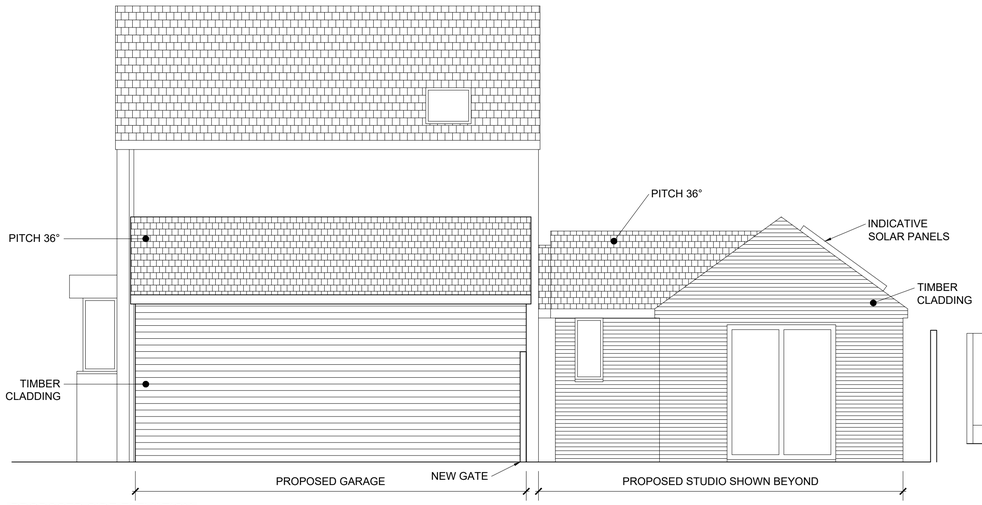

PROPOSED SIDE ELEVATION
(SCALE 1:50)

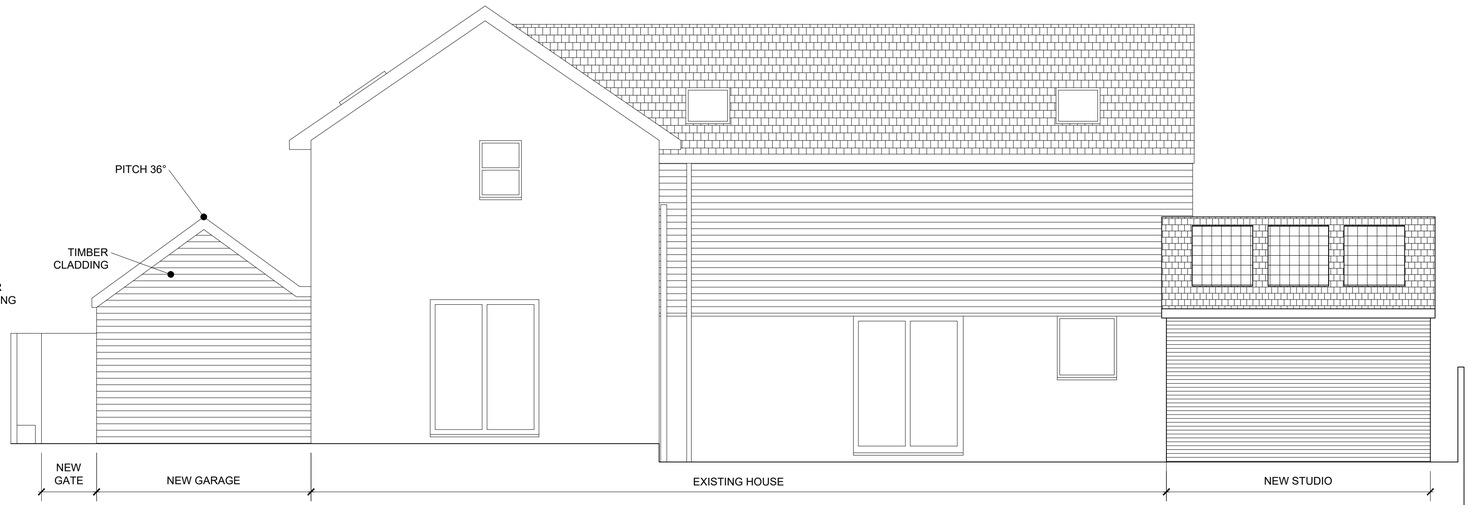

PROPOSED REAR ELEVATION
(SCALE 1:50)

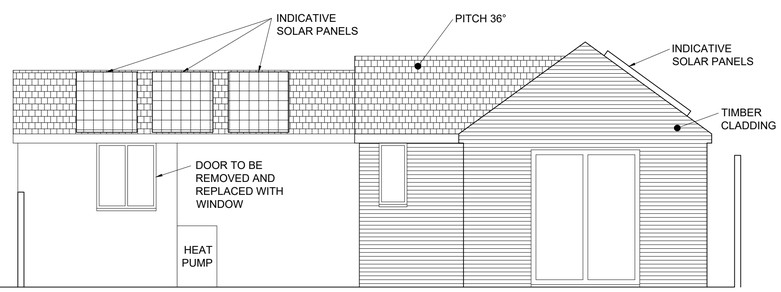

ELEVATION ON A - A
(SCALE 1:50)

0 0.5 1 1.5 2 2.5m
SCALE 1:50

NOTES

1. THIS DRAWING IS THE COPYRIGHT OF THE CONSULTANT AND MUST NOT BE USED OR REPRODUCED WITHOUT THEIR PERMISSION.
2. THIS DRAWING IS TO BE READ IN CONJUNCTION WITH ALL RELEVANT ARCHITECTURAL AND M&E DRAWINGS AND THE SPECIFICATIONS.
3. THE CONTRACTOR IS RESPONSIBLE FOR THE ACCURACY OF ALL DIMENSIONS AND THE CORRECT SETTING OUT OF THE WORK ON SITE.

REV		DATE
P6	ADDITIONAL ELEVATIONS ADDED	17/07/2023
P5	ROOF TILE NOTE REVISED	12/07/2023
P4	NOTES REVISED	12/07/2023
P3	CARPORT REVISED TO GARAGE, PITCHED ROOF ADDED TO STUDIO SPACE	06/07/2023
P2	REVISED TO CLIENTS COMMENTS	04/07/2023
P1	ISSUED FOR COMMENT	04/07/2023

CLIENT
MRS K. ASHLEY

PROJECT
BIRCH HOUSE

TITLE
PROPOSED ELEVATIONS

2PS Design
Building Design Engineers
Tel: 07766286809
email: jpalmer@2psdesign.co.uk

SCALE	DATE	DWG NO	REV
1:50@A1	JUL '23	00011/02	P6

DRAWN	CHKD
JP	KP