MILDENHALL VILLAGE HALL
PORCH MODIFICATIONS
EXISTING ELEVATIONS

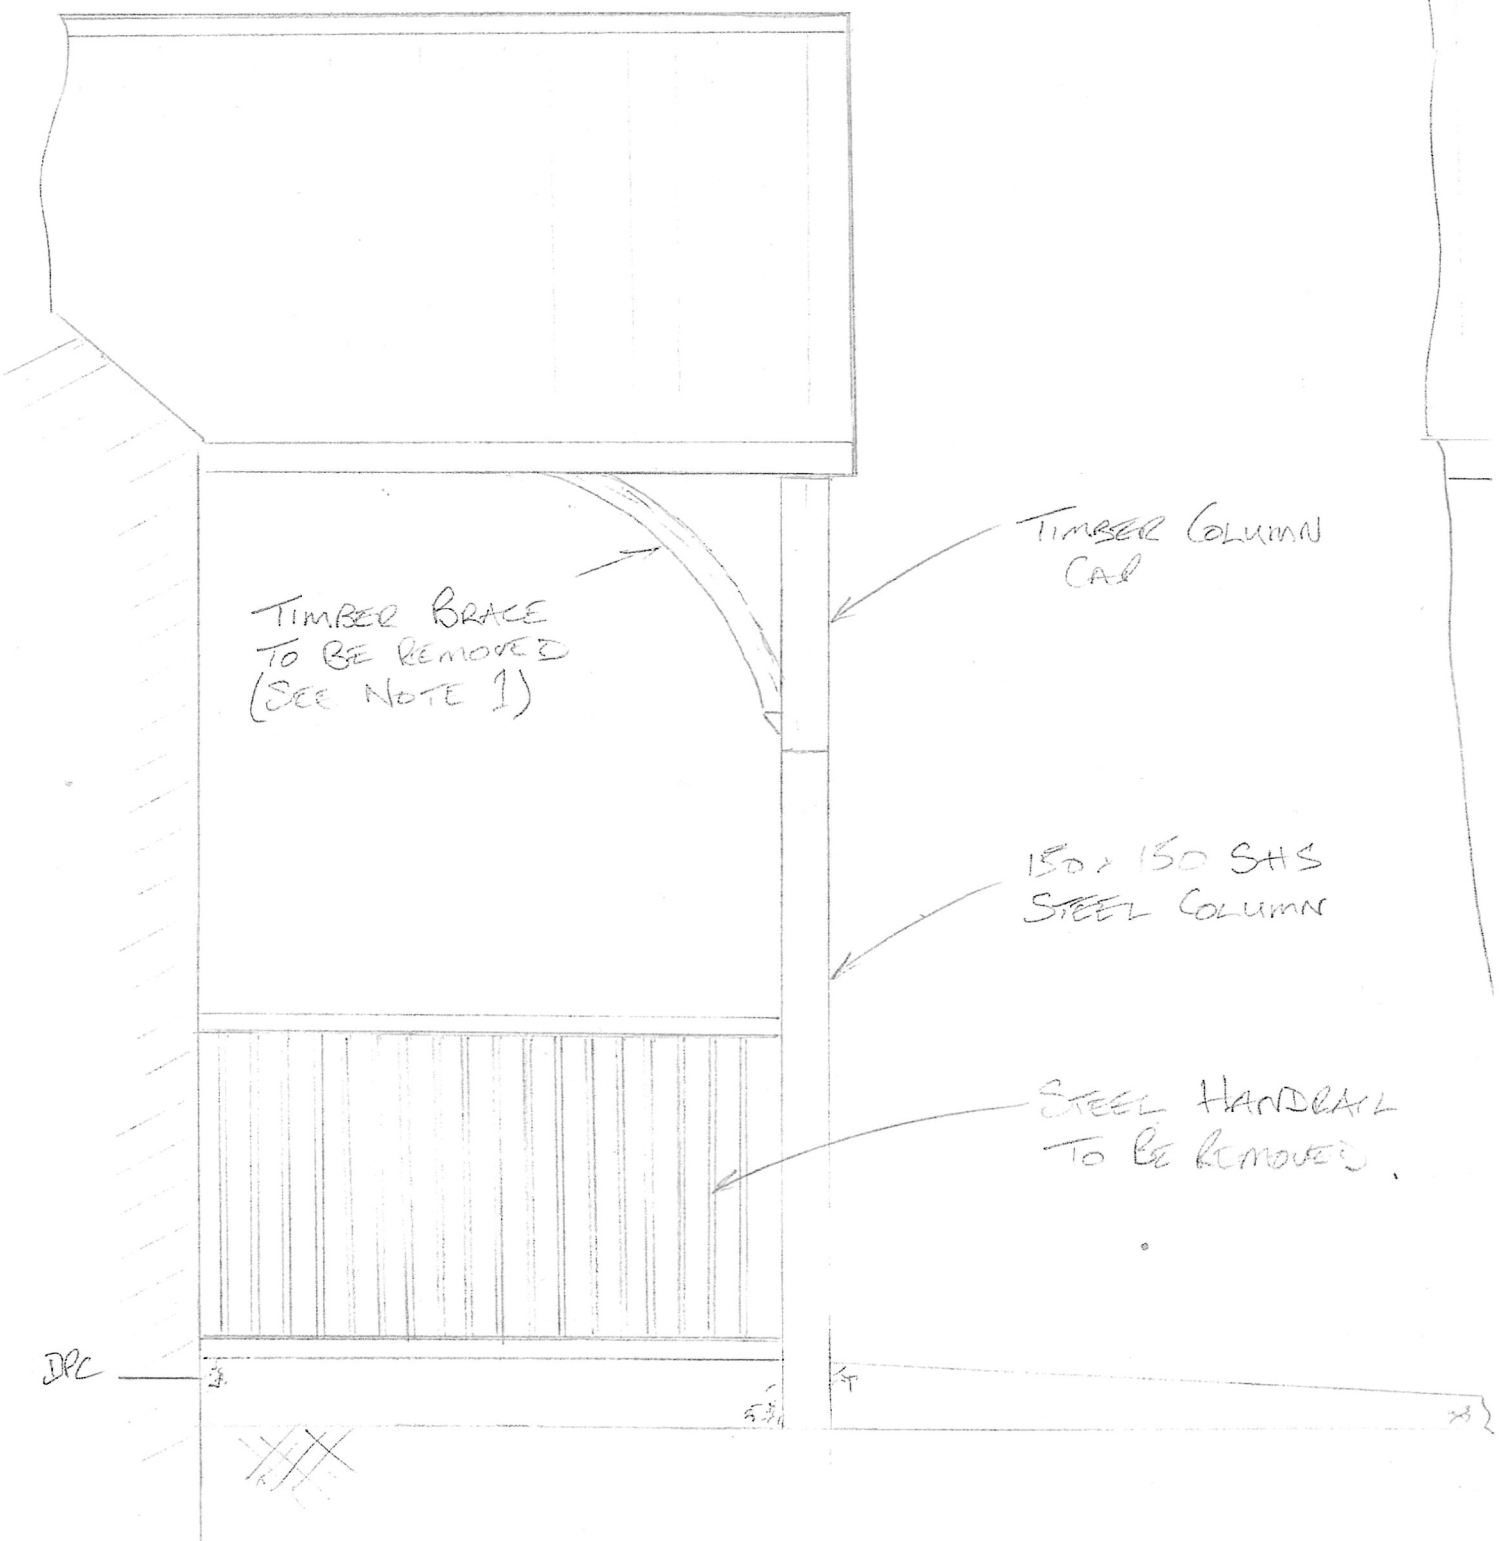

EXISTING SIDE ELEVATION (SOUTH)

SCALE 1:25

0 1M 2M

DRAWING SKE-001B.