MILDENHALL VILLAGE HALL
PORCH MODIFICATIONS
PROPOSED ELEVATION.

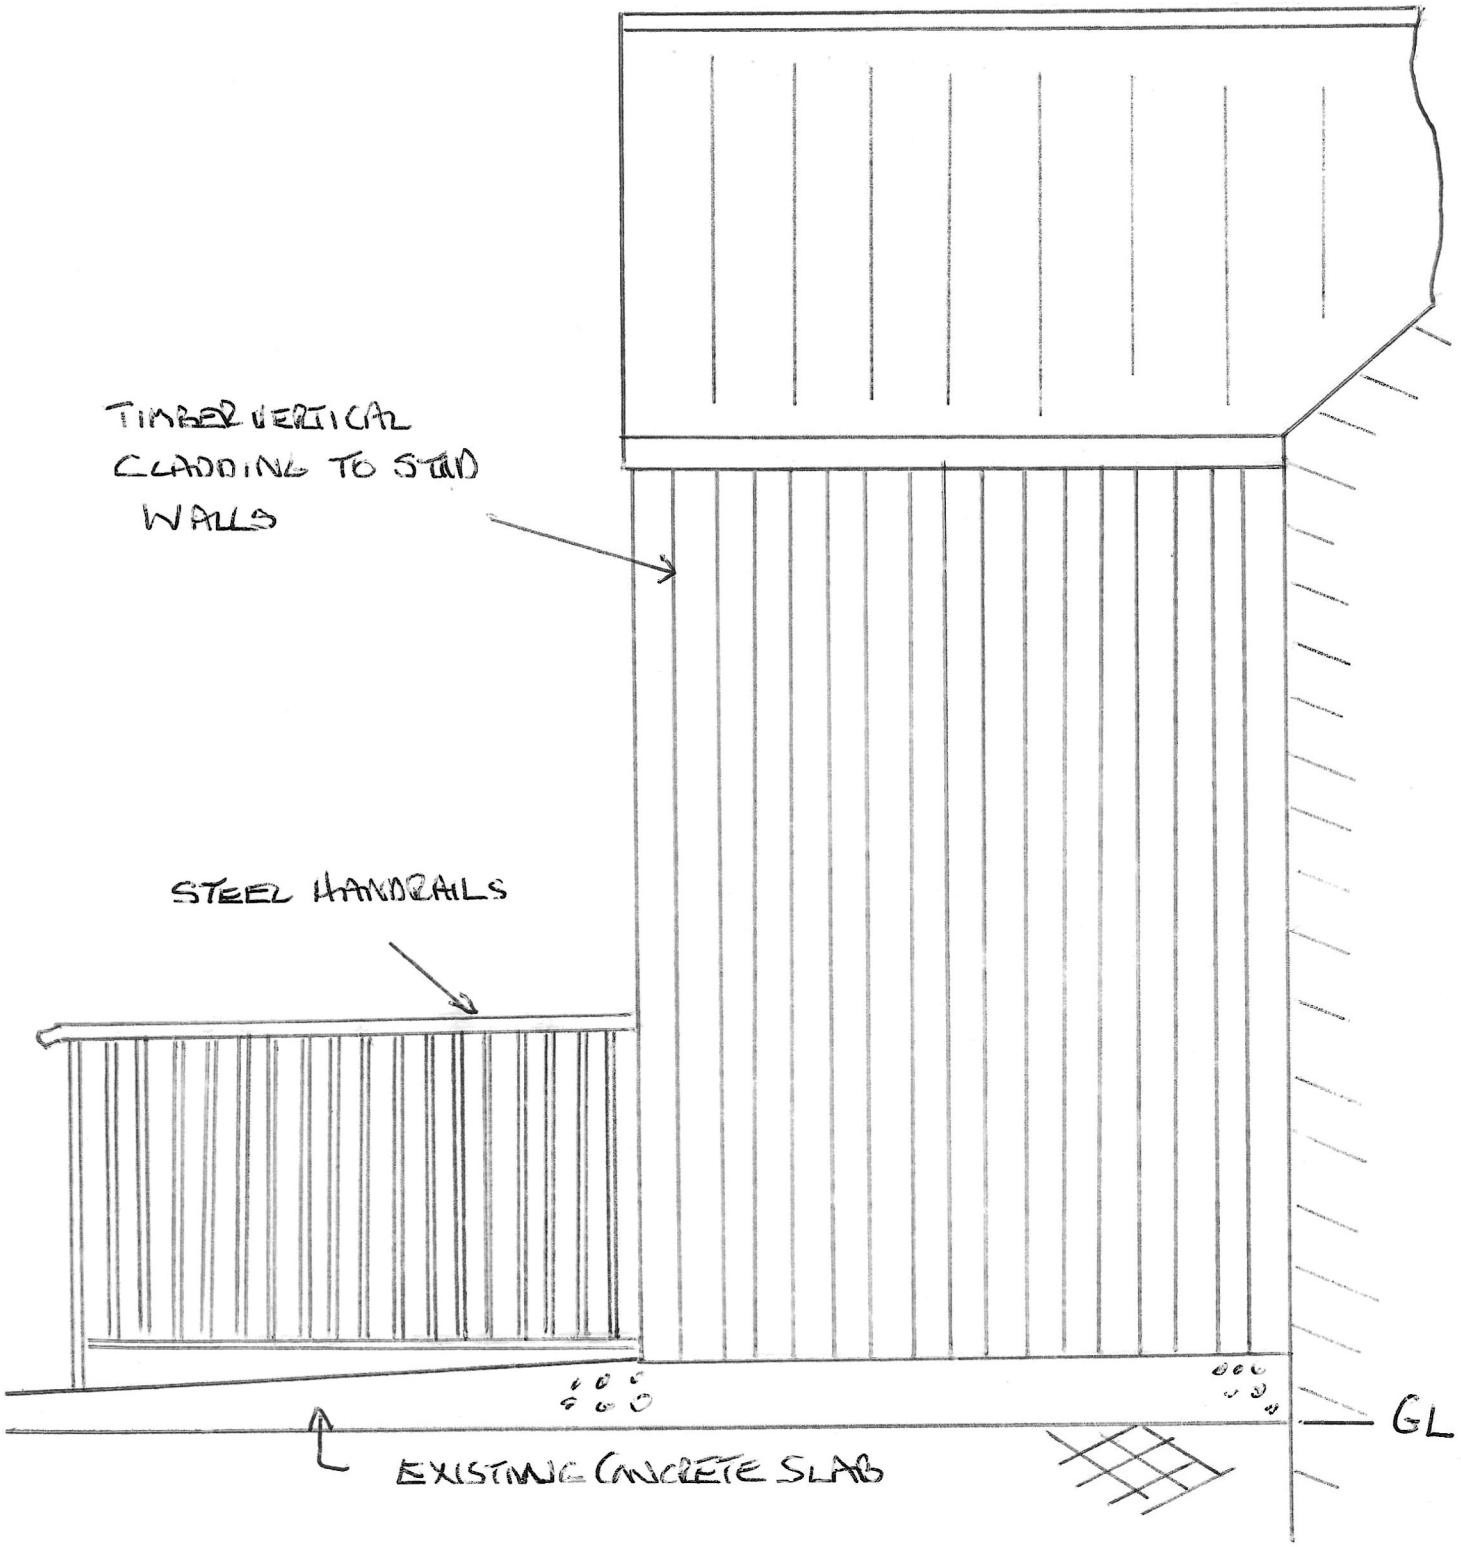

PROPOSED ELEVATION NORTH SIDE

SCALE 1:25

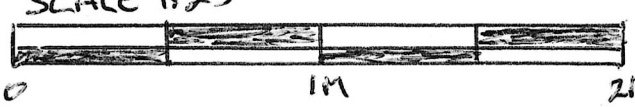

DRWG NO SKE-002C