CALCULATION SHEET

Project: MILDENHALL VILLAGE HALL	Created by: ST	Project code:	
	Date: 19/10/2022	Serial no.	-
Subject: PORCH WALL CONSTRUCTION DETAIL	Verified by:	Sheet no	SKE-004
	Date:	Revision	A

Reference/Results

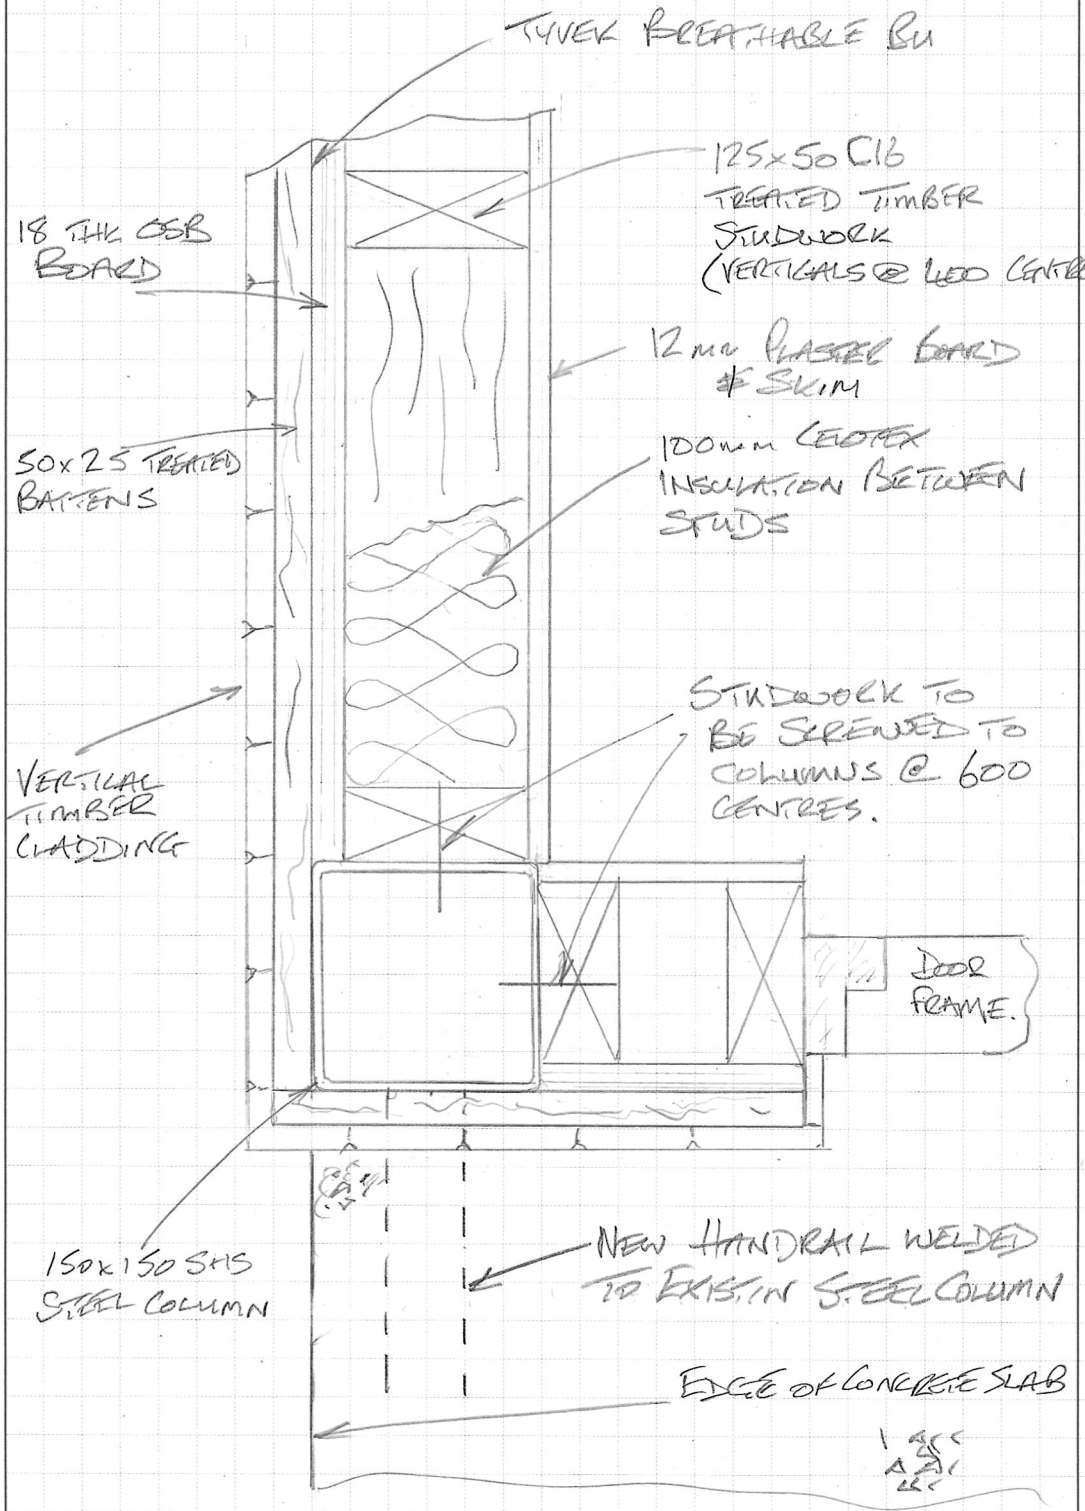

PLAN ON STUDWORK WALL

SCALE 1:5 @ A4.

BDS_CH_2014