

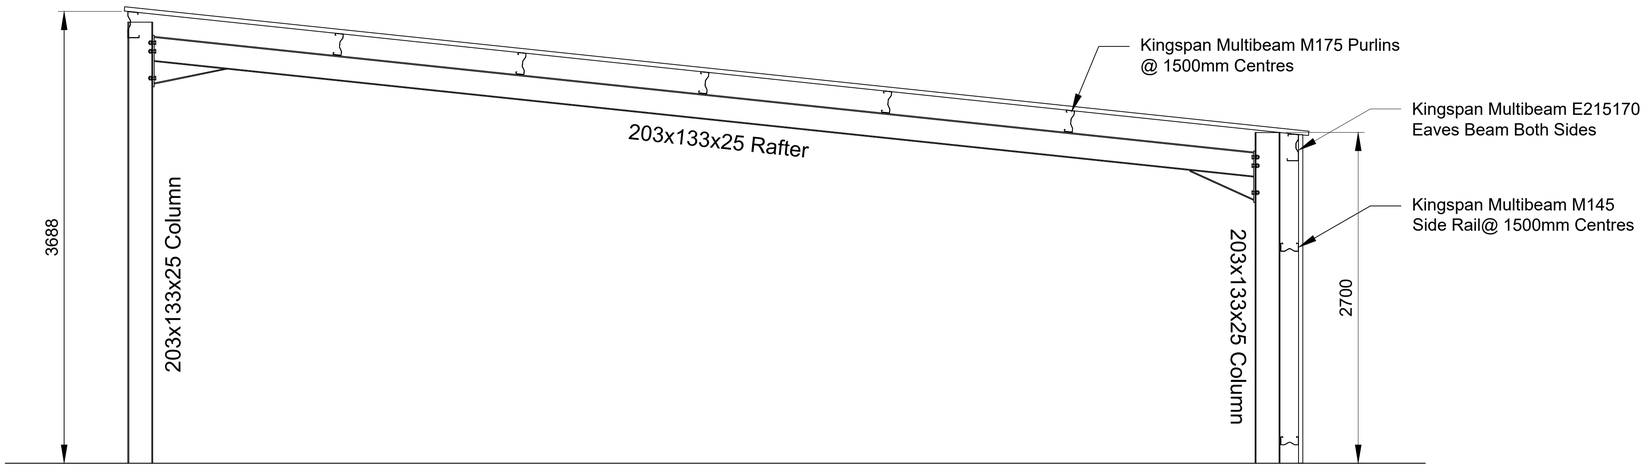


Typical Frame Elevation (1:25)

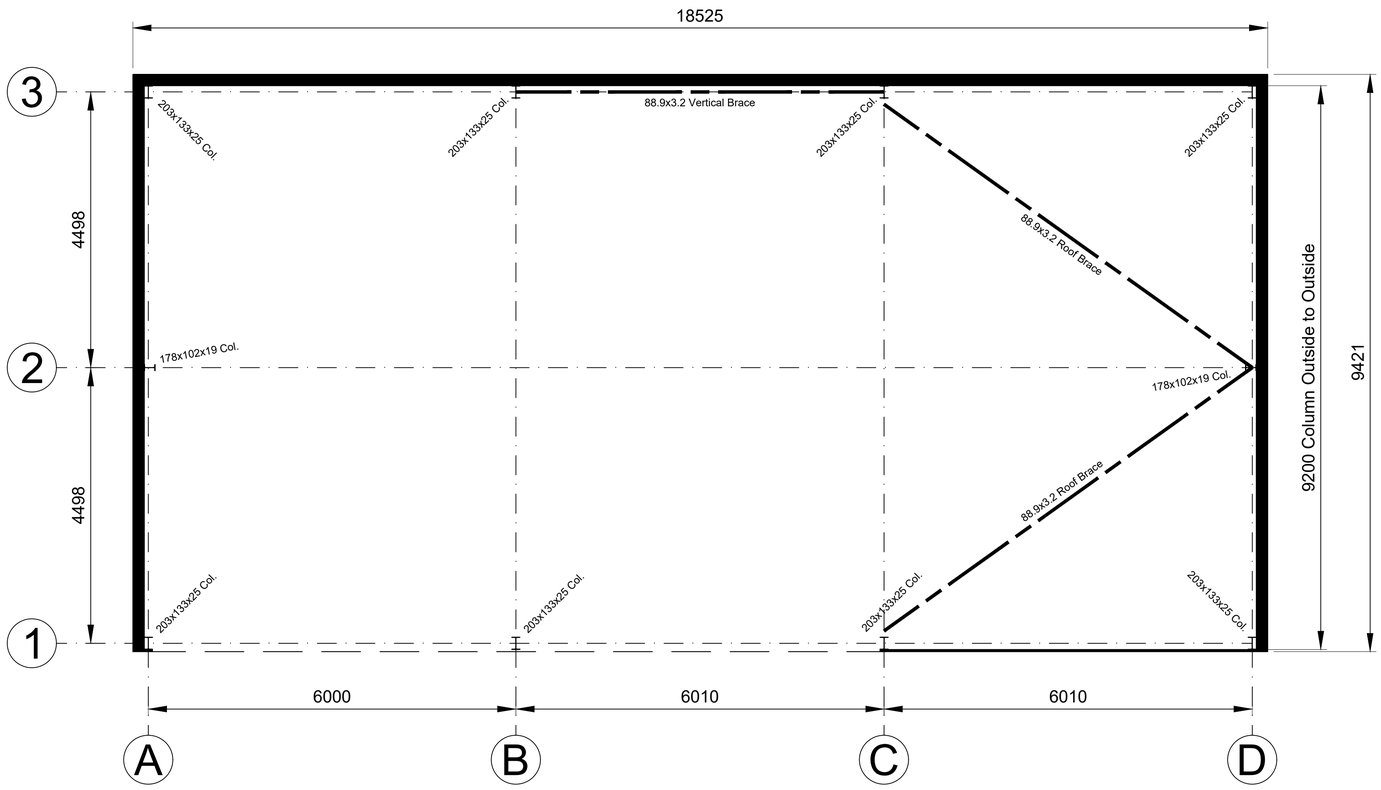

Plan View (1:50)

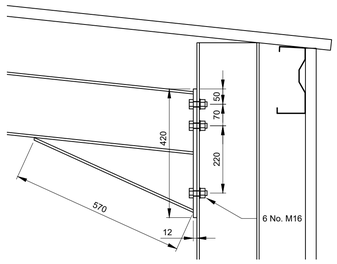

Eaves Connection (1:10)
Ditto Details To Upper Eaves Connections

GENERAL NOTES:

Index	Date	Description	Author

HAINES
Construction (Southern) Ltd.
Beversbrook, Calne, Wiltshire, SN11 8RX
Telephone: 01249 819103 Email: info@hainesconstruction.co.uk

CLIENT: Richard Collins

PROJECT: Barn Conversion

DRAWING TITLE: Existing Structural Frame Details

DRAWN BY	CHECKED BY	DATE	SCALE
J.G.S.		31/01/2023	As Noted @ A1

PROJECT No.	DRAWING No.	REV
JS-171	[G] - 101	-