

Park Lane, Cherhill

This drawing is copyright and is not to be reproduced. The contractor will be held responsible for the accuracy of works involving the setting out and checking of all dimensions on the drawing and on site. Dimensions must not be scaled from this drawing.

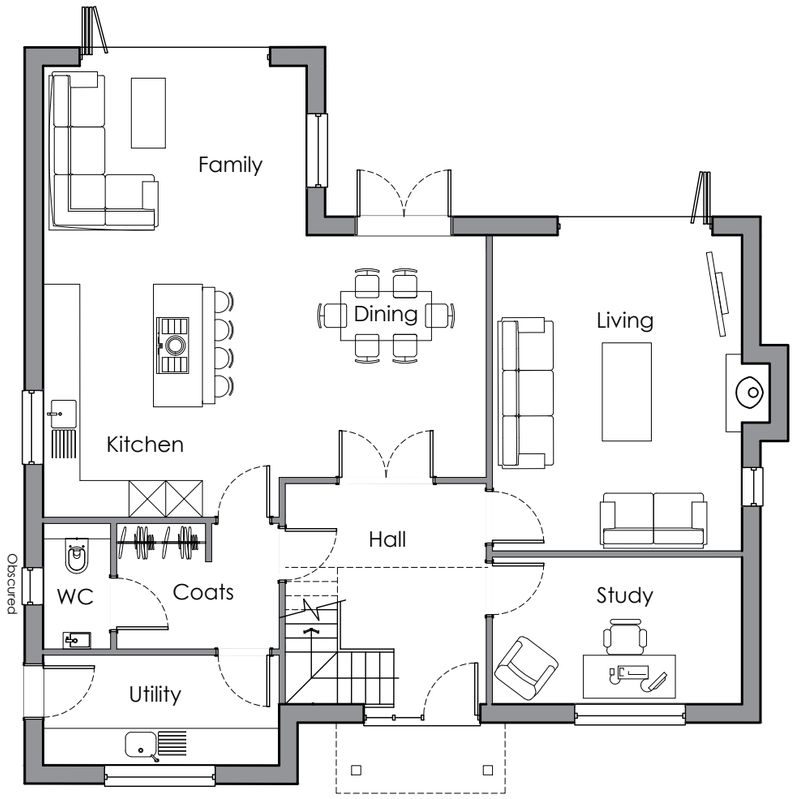

Ground Floor

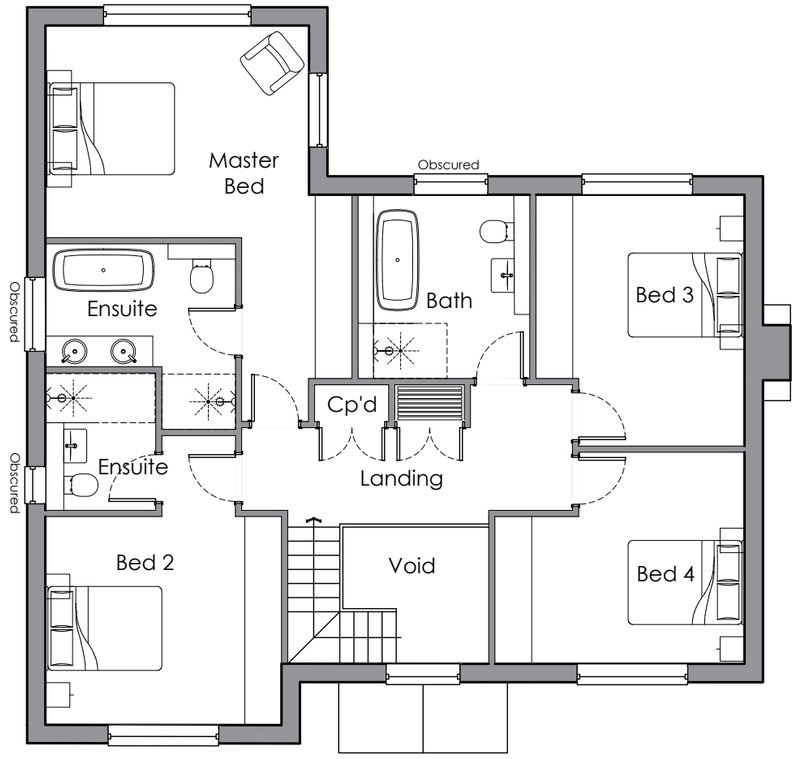

First Floor

ACCOMMODATION SCHEDULE	
Ground Floor	119sqm / 1280sqft
First Floor	110sqm / 1184sqft
Total	229sqm / 2464sqft

nb. areas exclude stairs and voids at first floor

Revisions: A 17.05.2023 Minor changes following client comments

barclay phillips architects
a: The Studio, 5 Oakridge Office Park, Southampton Road, Whaddon, Salisbury, SP5 3HT
e: enquiries@barclay-phillips.co.uk
t: +44 (0) 1722 711177
www.barclay-phillips.co.uk

PROJECT:
Proposed redevelopment at: Land at Tudor Cottage, 4 Park Lane, Cherhill, Calne, Wiltshire, SN11 8XN

CLIENT:
Bradfields Properties Ltd

DRAWING TITLE:
Proposed Plot 3 Floor Plans

1:100 0 1 2 3 4 5

SCALE: 1:100 @ A3
DATE: May 2023
DRAWING No. P22-093 02-03-003A
DRAWN BY: LW
CHECKED BY: NP